





plot 3 first - 83 sqm

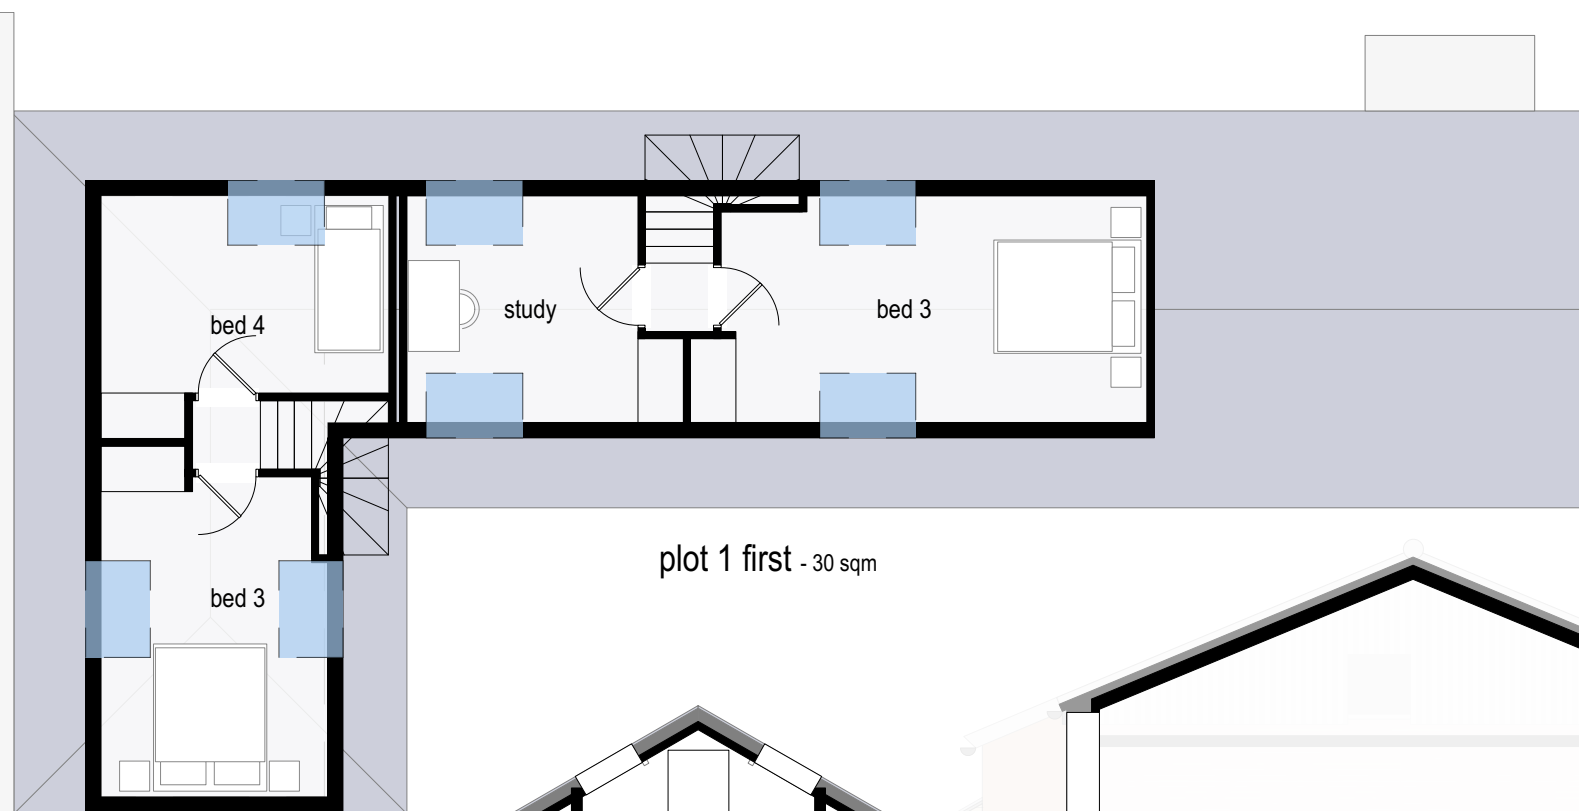


plot 1 first - 30 sqm


plot 2 first - 26 sqm

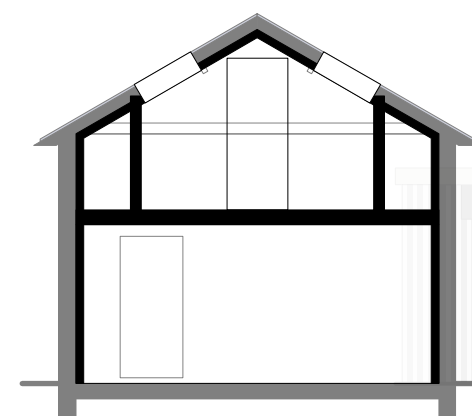

section A

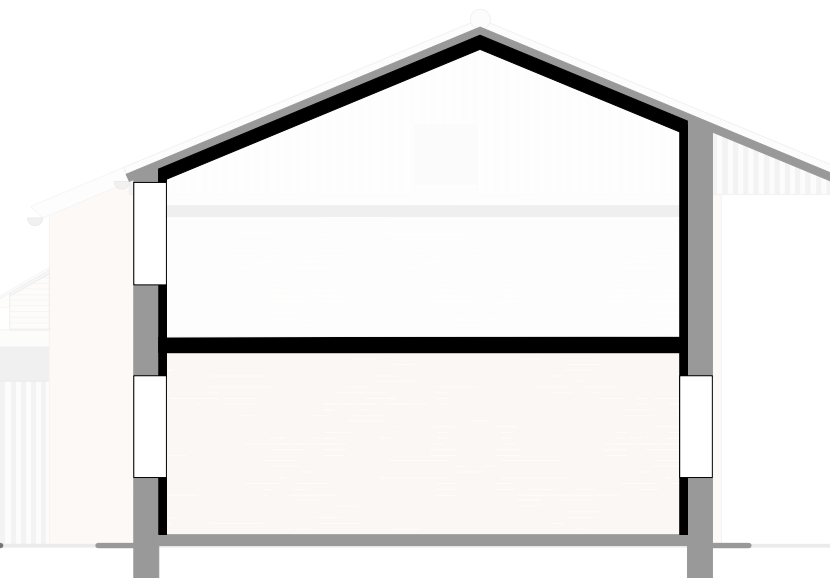


section B

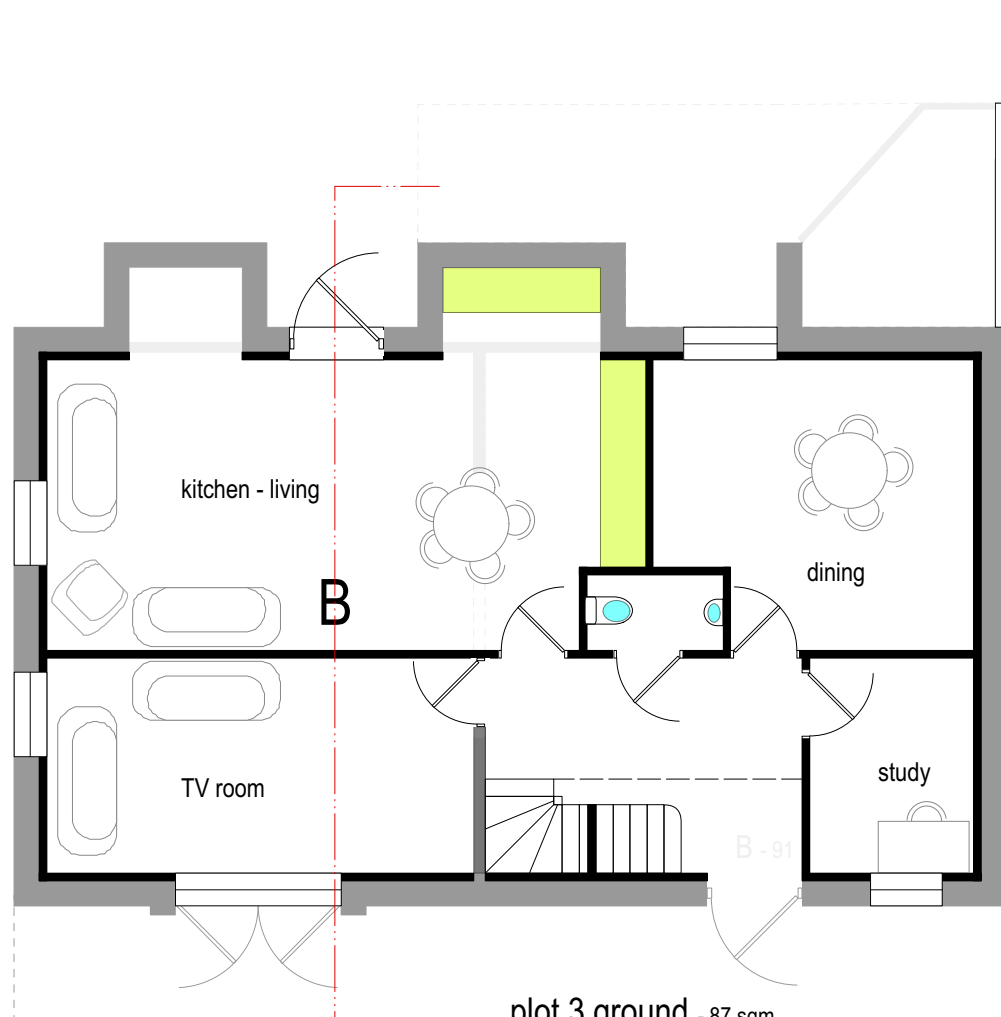


plot 3 ground - 87 sqm

plot 3 - 170 sqm. total gross internal

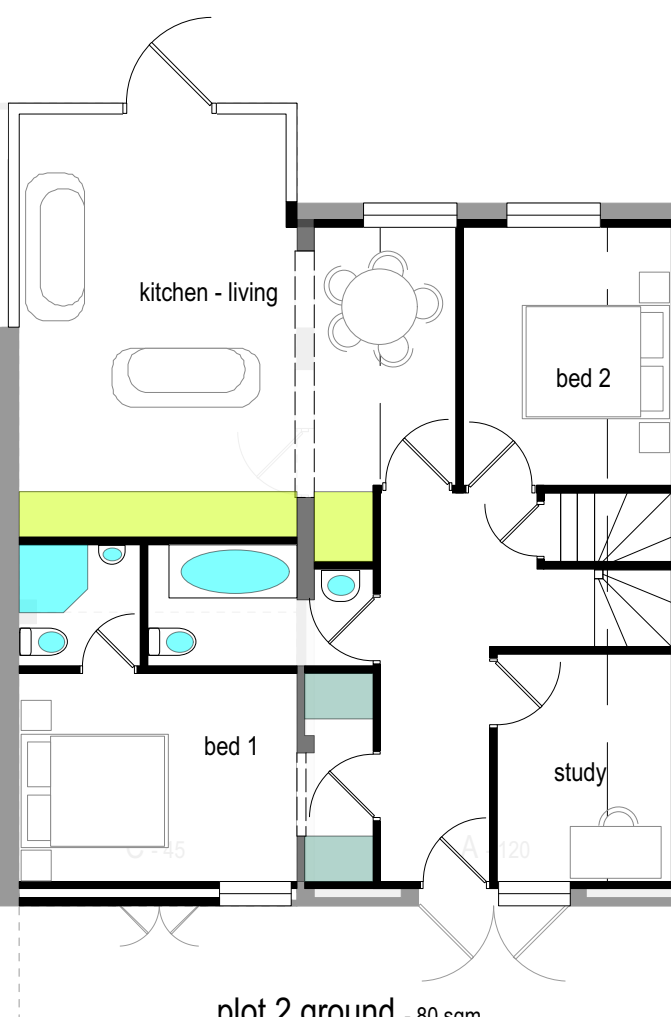

plot 2 ground - 80 sqm

plot 2 - 106 sqm. total gross internal

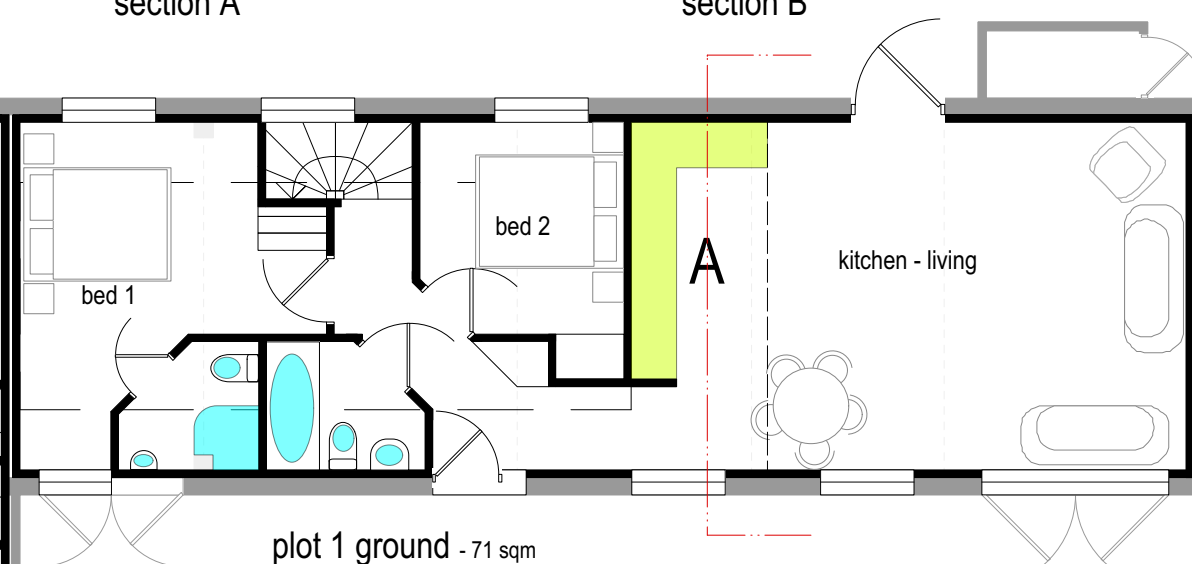

plot 1 ground - 71 sqm

plot 1 - 101 sqm total gross internal

— proposed walls
— existing walls

0 1 2 3 4 5
scale (m) 1-100 on A3 print

CLIENT: Richard Batchelor
PROJECT: Buildings north of Hill Farm, Taylors Lane, Higham
TITLE: building plans as proposed
SCALE: 1-100 on A3 DATE: 12/2022 DWN: GB
DRAWING NUMBER 22-36-05