


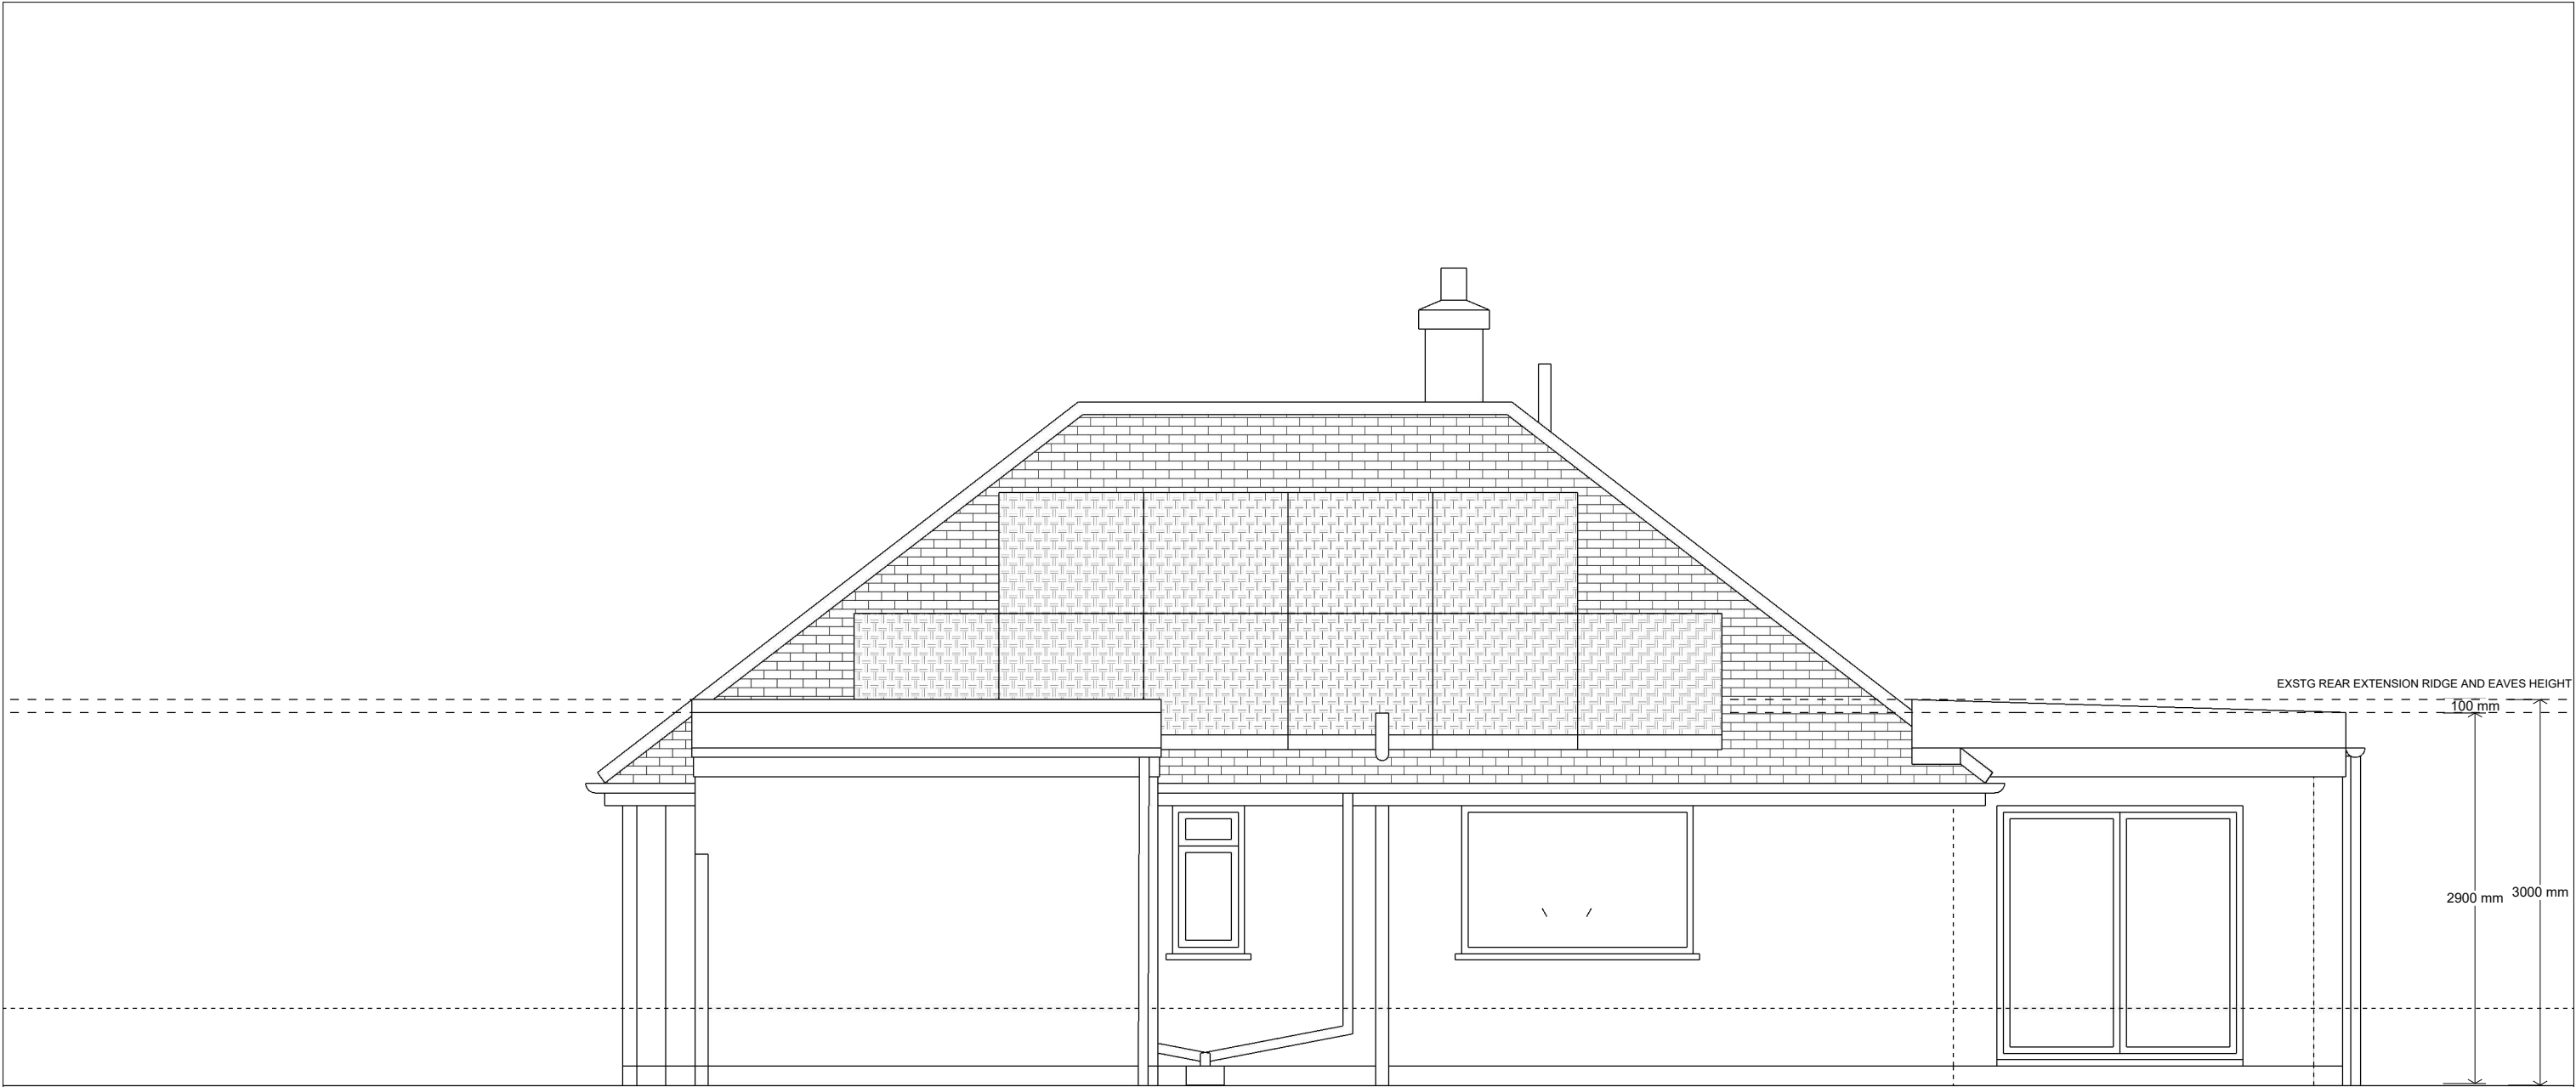

EXTERNAL MATERIALS

ROOF

GREY GRP FLAT ROOF FINISH WITH DARK GREY-BLACK UPVC BARGE AND SOFFITT BOARDING TO MATCH EXISTING

EXTERNAL WALL

BRICKWORK TO MATCH EXISTING

EXTERNAL WINDOWS AND DOORS

DARK GREY-BLACK TIMBER/METAL/UPVC FRAMED SOLID LEAF OR CLEAR (TRANSLUCENT TO BATHROOMS) DOUBLE GLAZED NEW AND RELOCATED EXSTG TO MATCH EXISTING

RAINWATER AND SANITATION GOODS

BLACK UPVC TO MATCH EXISTING



MR and MRS C. FULLER

