



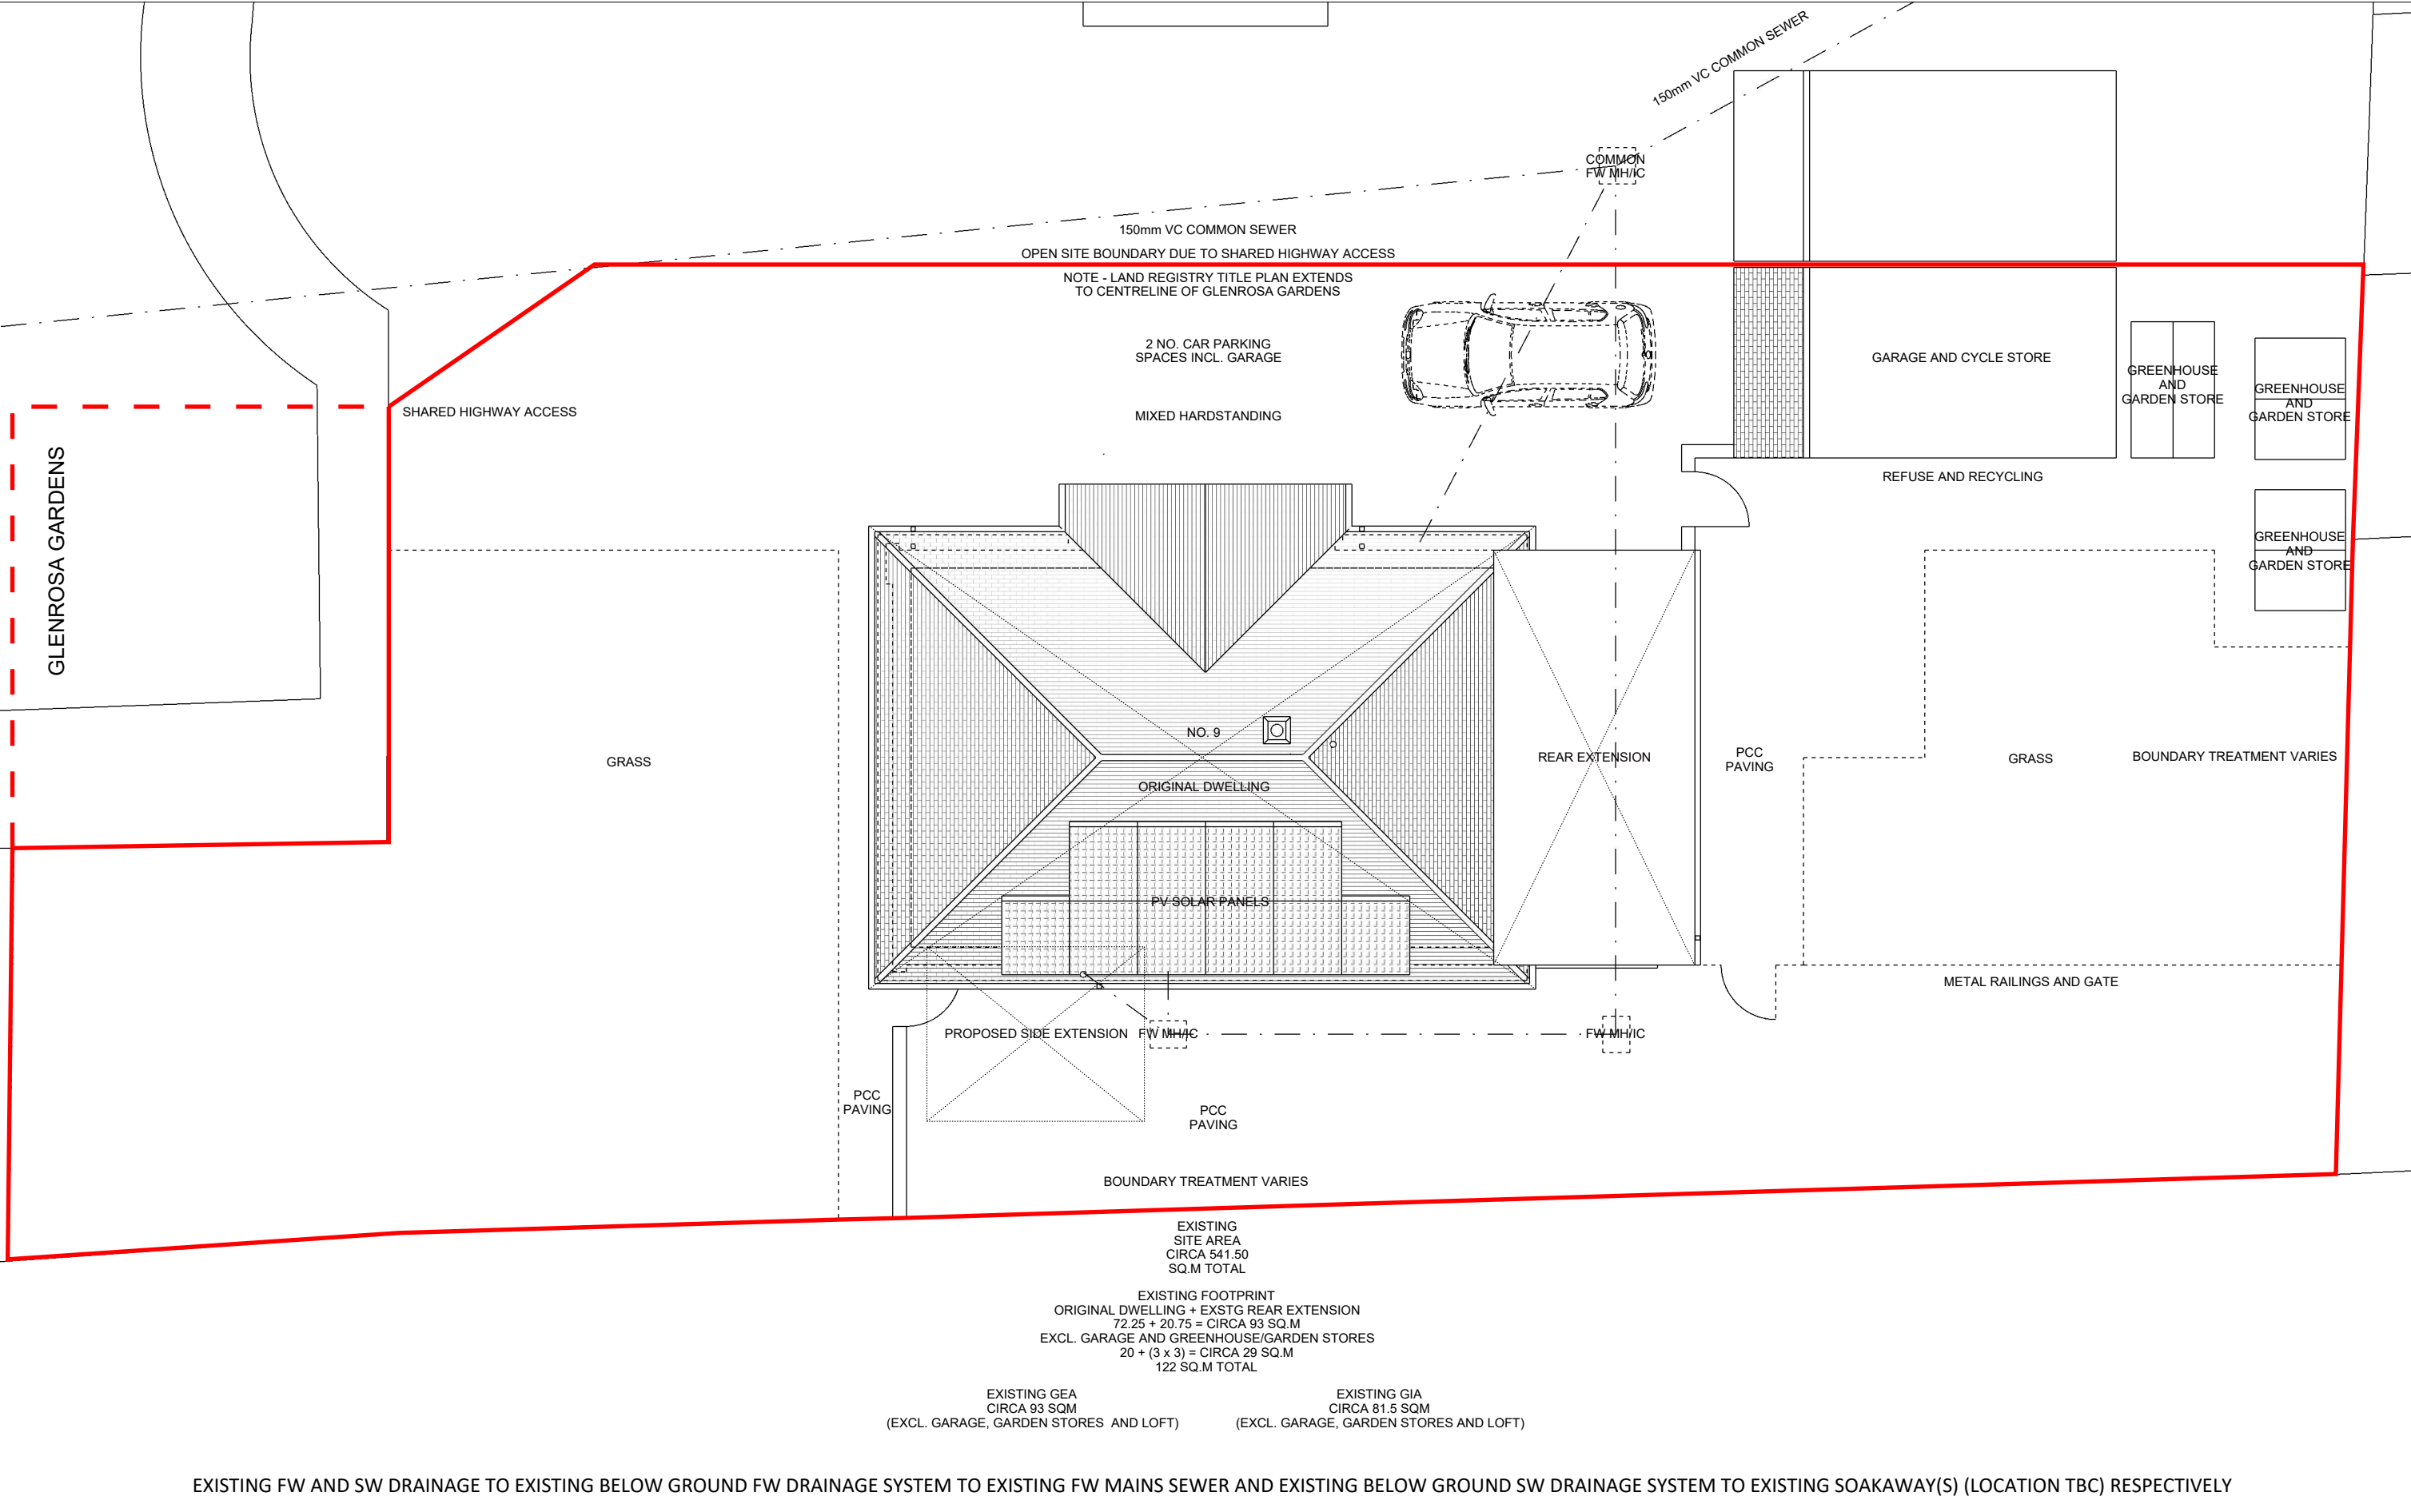


Steve Baker Architect
78 Pound Road East Peckham Tonbridge Kent TN12 5BJ
18 Hatton Place London EC1M 8RU
T: +44 (0)1622 870275
E: contact@stevebakerarchitect.com
W: www.stevebakerarchitect.com

S	R	Date	Description
			Note - Do not scale from this drawing. All dimensions must be checked on site by the contractor and any discrepancies reported immediately.
			© COPYRIGHT 2023 STEVE BAKER ARCHITECT Ordnance Survey. © Crown Copyright 2023. All rights reserved. Supplied by UK Map Centre Licence number 100046957.

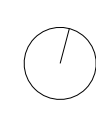

MR and MRS C. FULLER

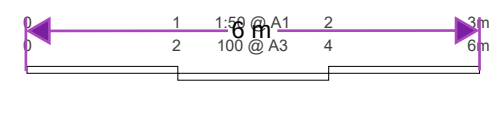

MR and MRS C. FULLER				Drawing Title:			
Project Title:				EXISTING SITE BLOCK PLAN			
9 GLENROSA GARDENS, GRAVESEND							
Status:	Stage:	Scale:	Sheet:	Project No:	Disc:	Building:	Package:
PLANNING	P	1:50/100	A1/A3	A24050	A	-	-
				Drawing No:	Revision:		
				1001	-		