



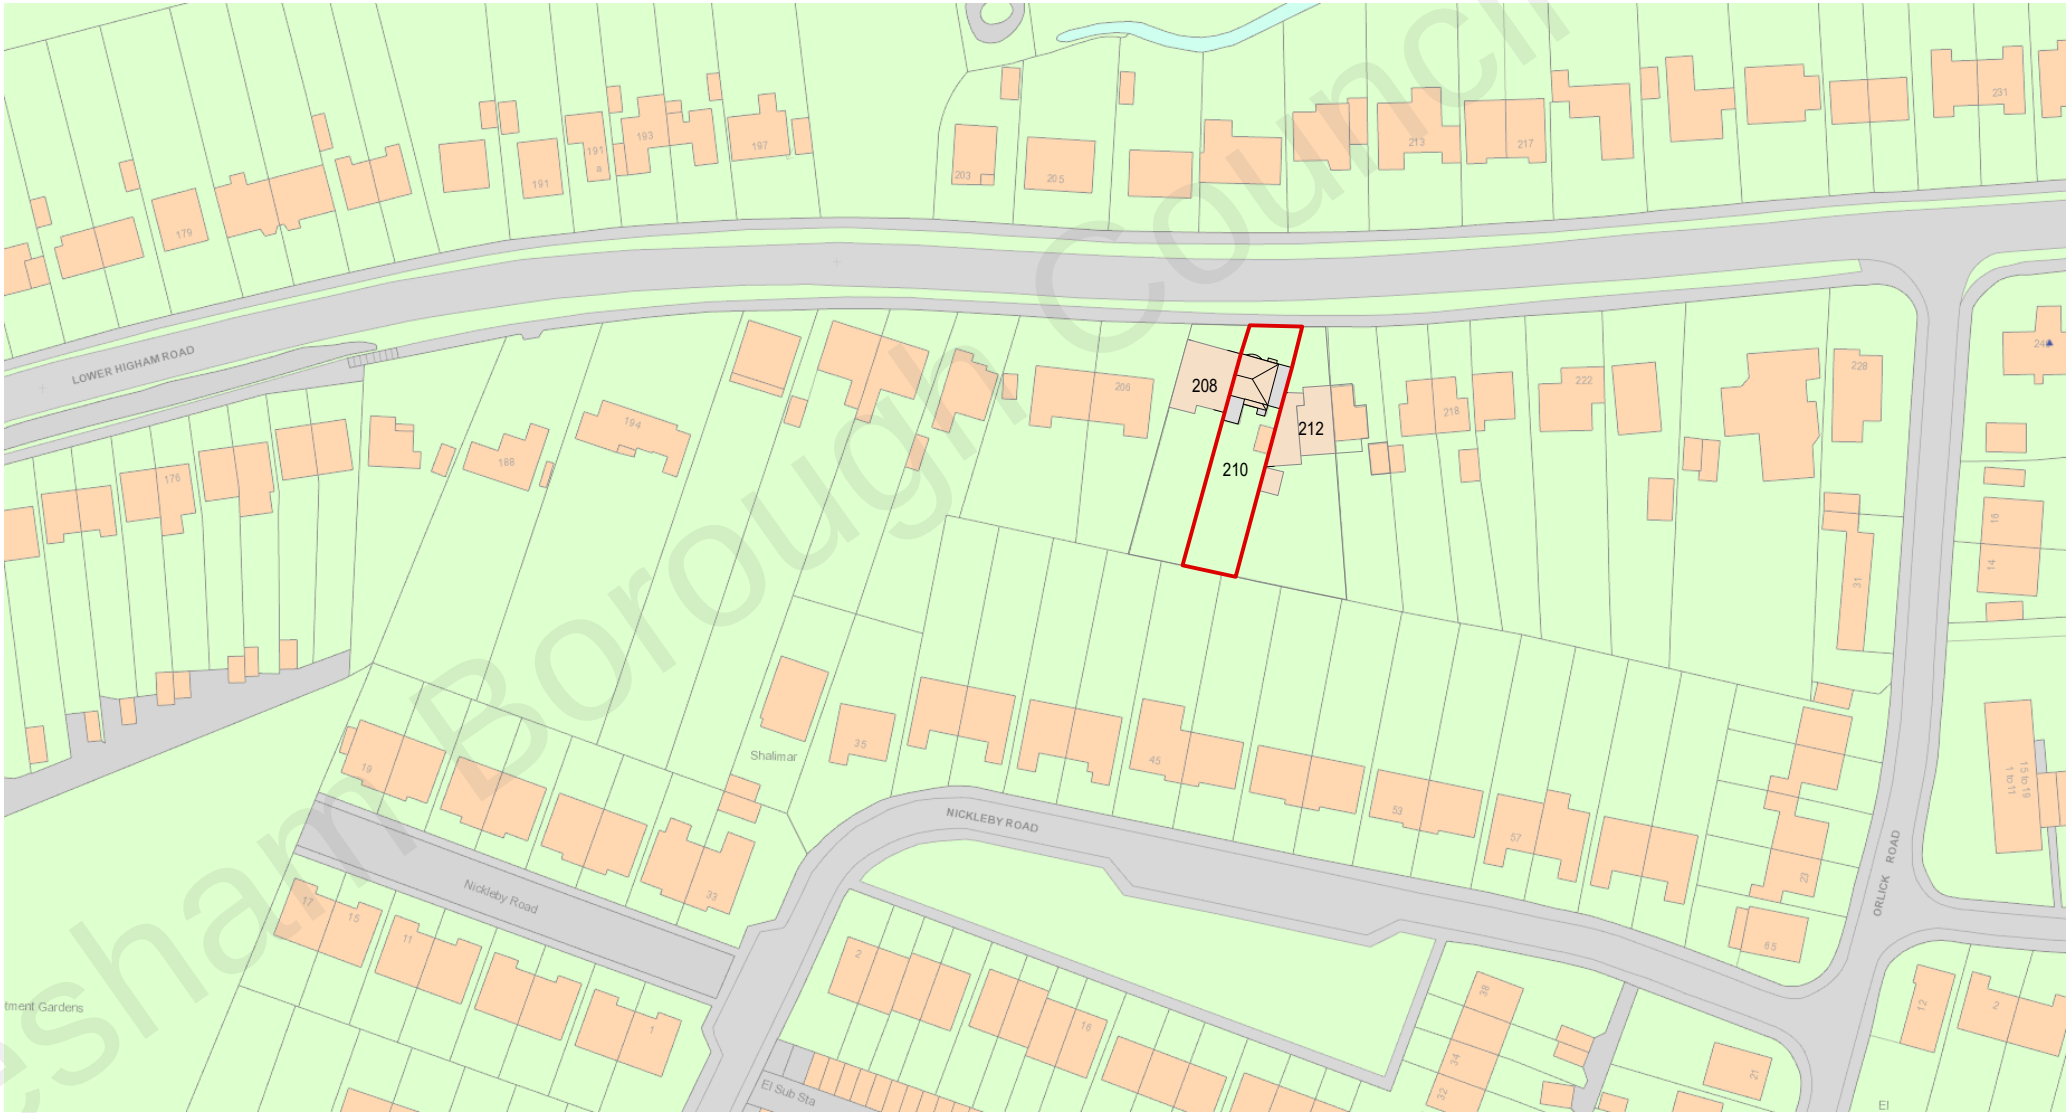

site area - 372 sqm

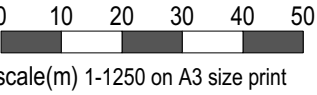

CLIENT;	Tony Gibbons
PROJECT;	210 Lower Higham rd.Gravesend DA12 2NN
TITLE;	location plan
SCALE;	1-1250
DATE;	Jan. 2022
DRAWN;	GB
DRAWING NUMBER	22-01-01

