


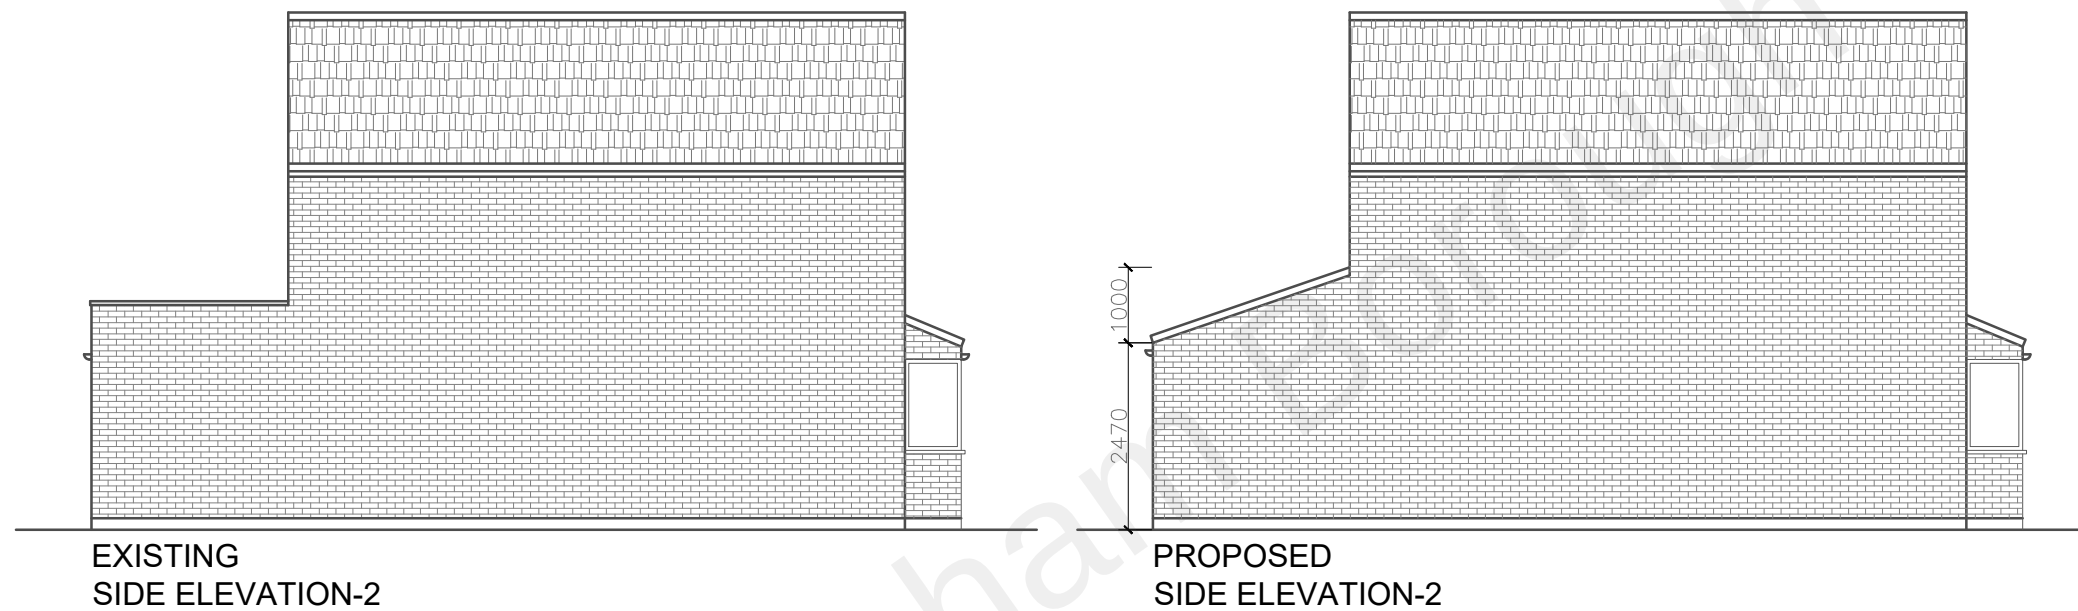

NOTES:

DISCLAIMER:

ALL DIMENSIONS IN MM UNLESS OTHERWISE STATED.
CONTRACTORS TO CONFIRM ALL DIMENSIONS ON SITE. ALL DRAWINGS MUST BE READ IN CONJUNCTION WITH THE ARCHITECT'S DRAWINGS.

ARCHIMEDES DESIGN LTD

64 ST GEORGES ROAD
ESSEX
1G1 3PQ
Tel. +44 (0) 7889 415 063
EMAIL: archimedesdesignltd@gmail.com

Rev	Date	Details Of Issue	Initials
Status			
Planning			
Site Address:			
23 The Pippins			
Meopham Gravesend			
DA13 0HB			
Client:			
Mr Alex			
Project:			
Drawn			
GP			
Date: 10/03/2022			
Scale (at A3): 1:100			
Dwg no. 23-01			
Revision No. C			