



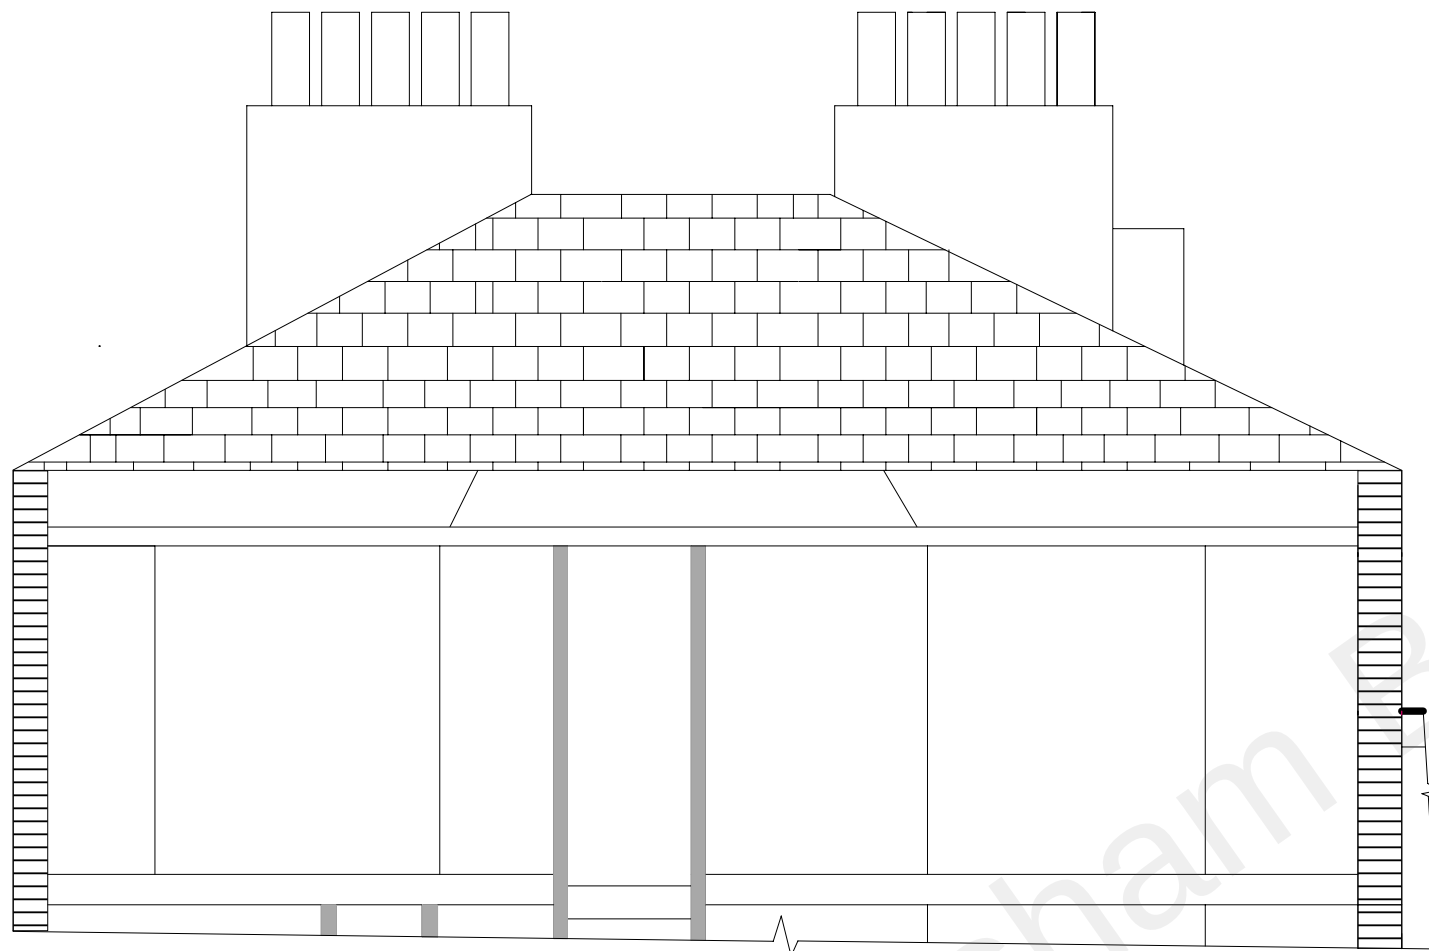

EXISTING

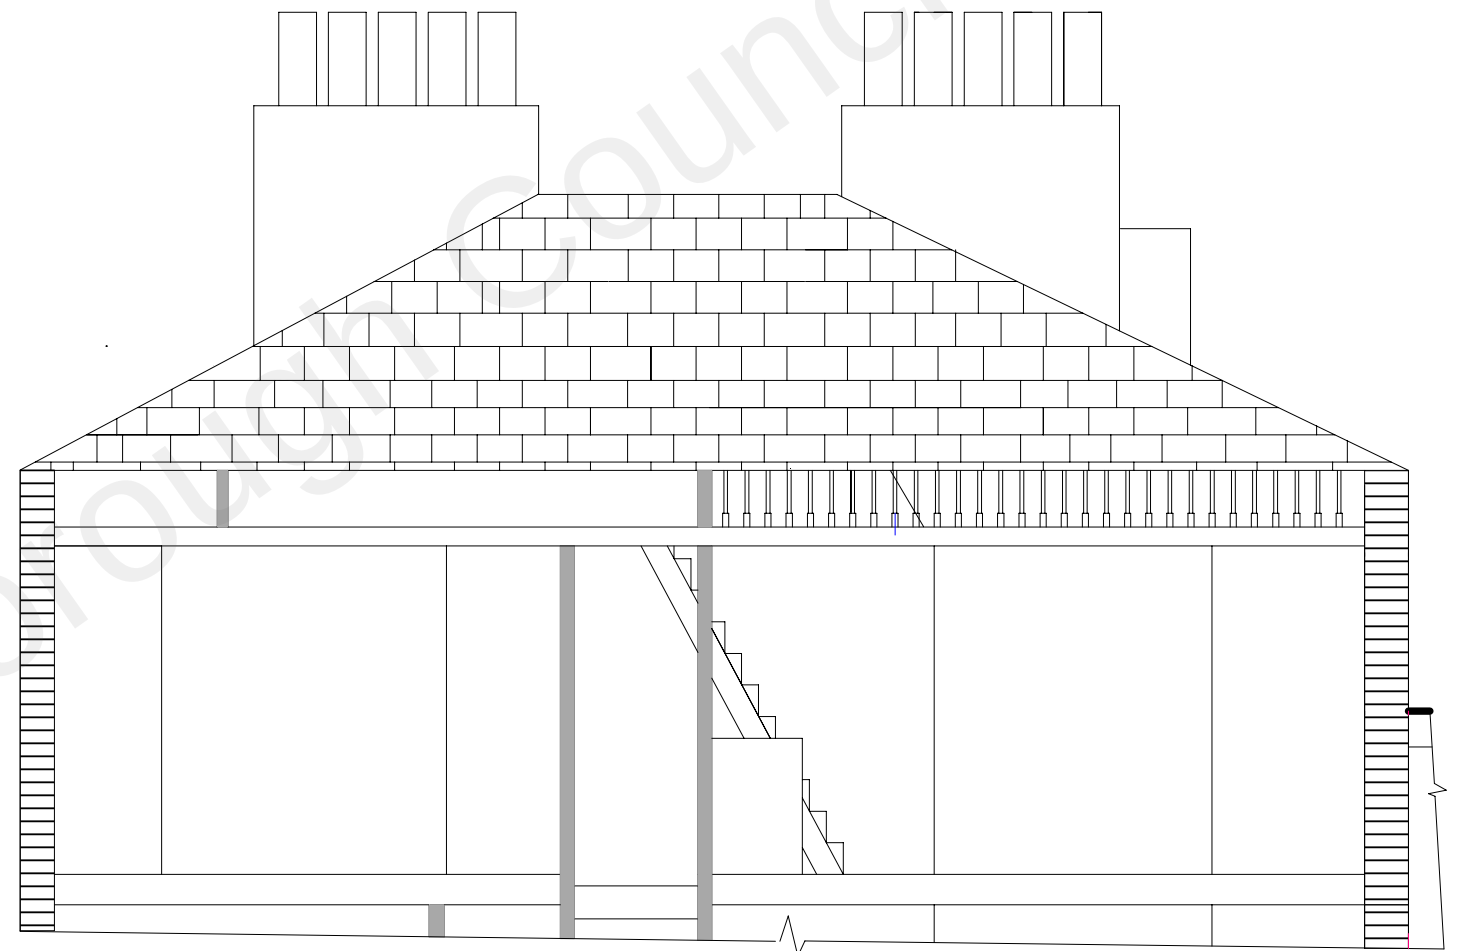

PROPOSED



3m

SECTION C-C
3rd FLOOR AND LOFT
EXISTING AND PROPOSED

Scale 1:50@A3

Drawing Number	Revision	Date
PS 023	0	01/06/2022