
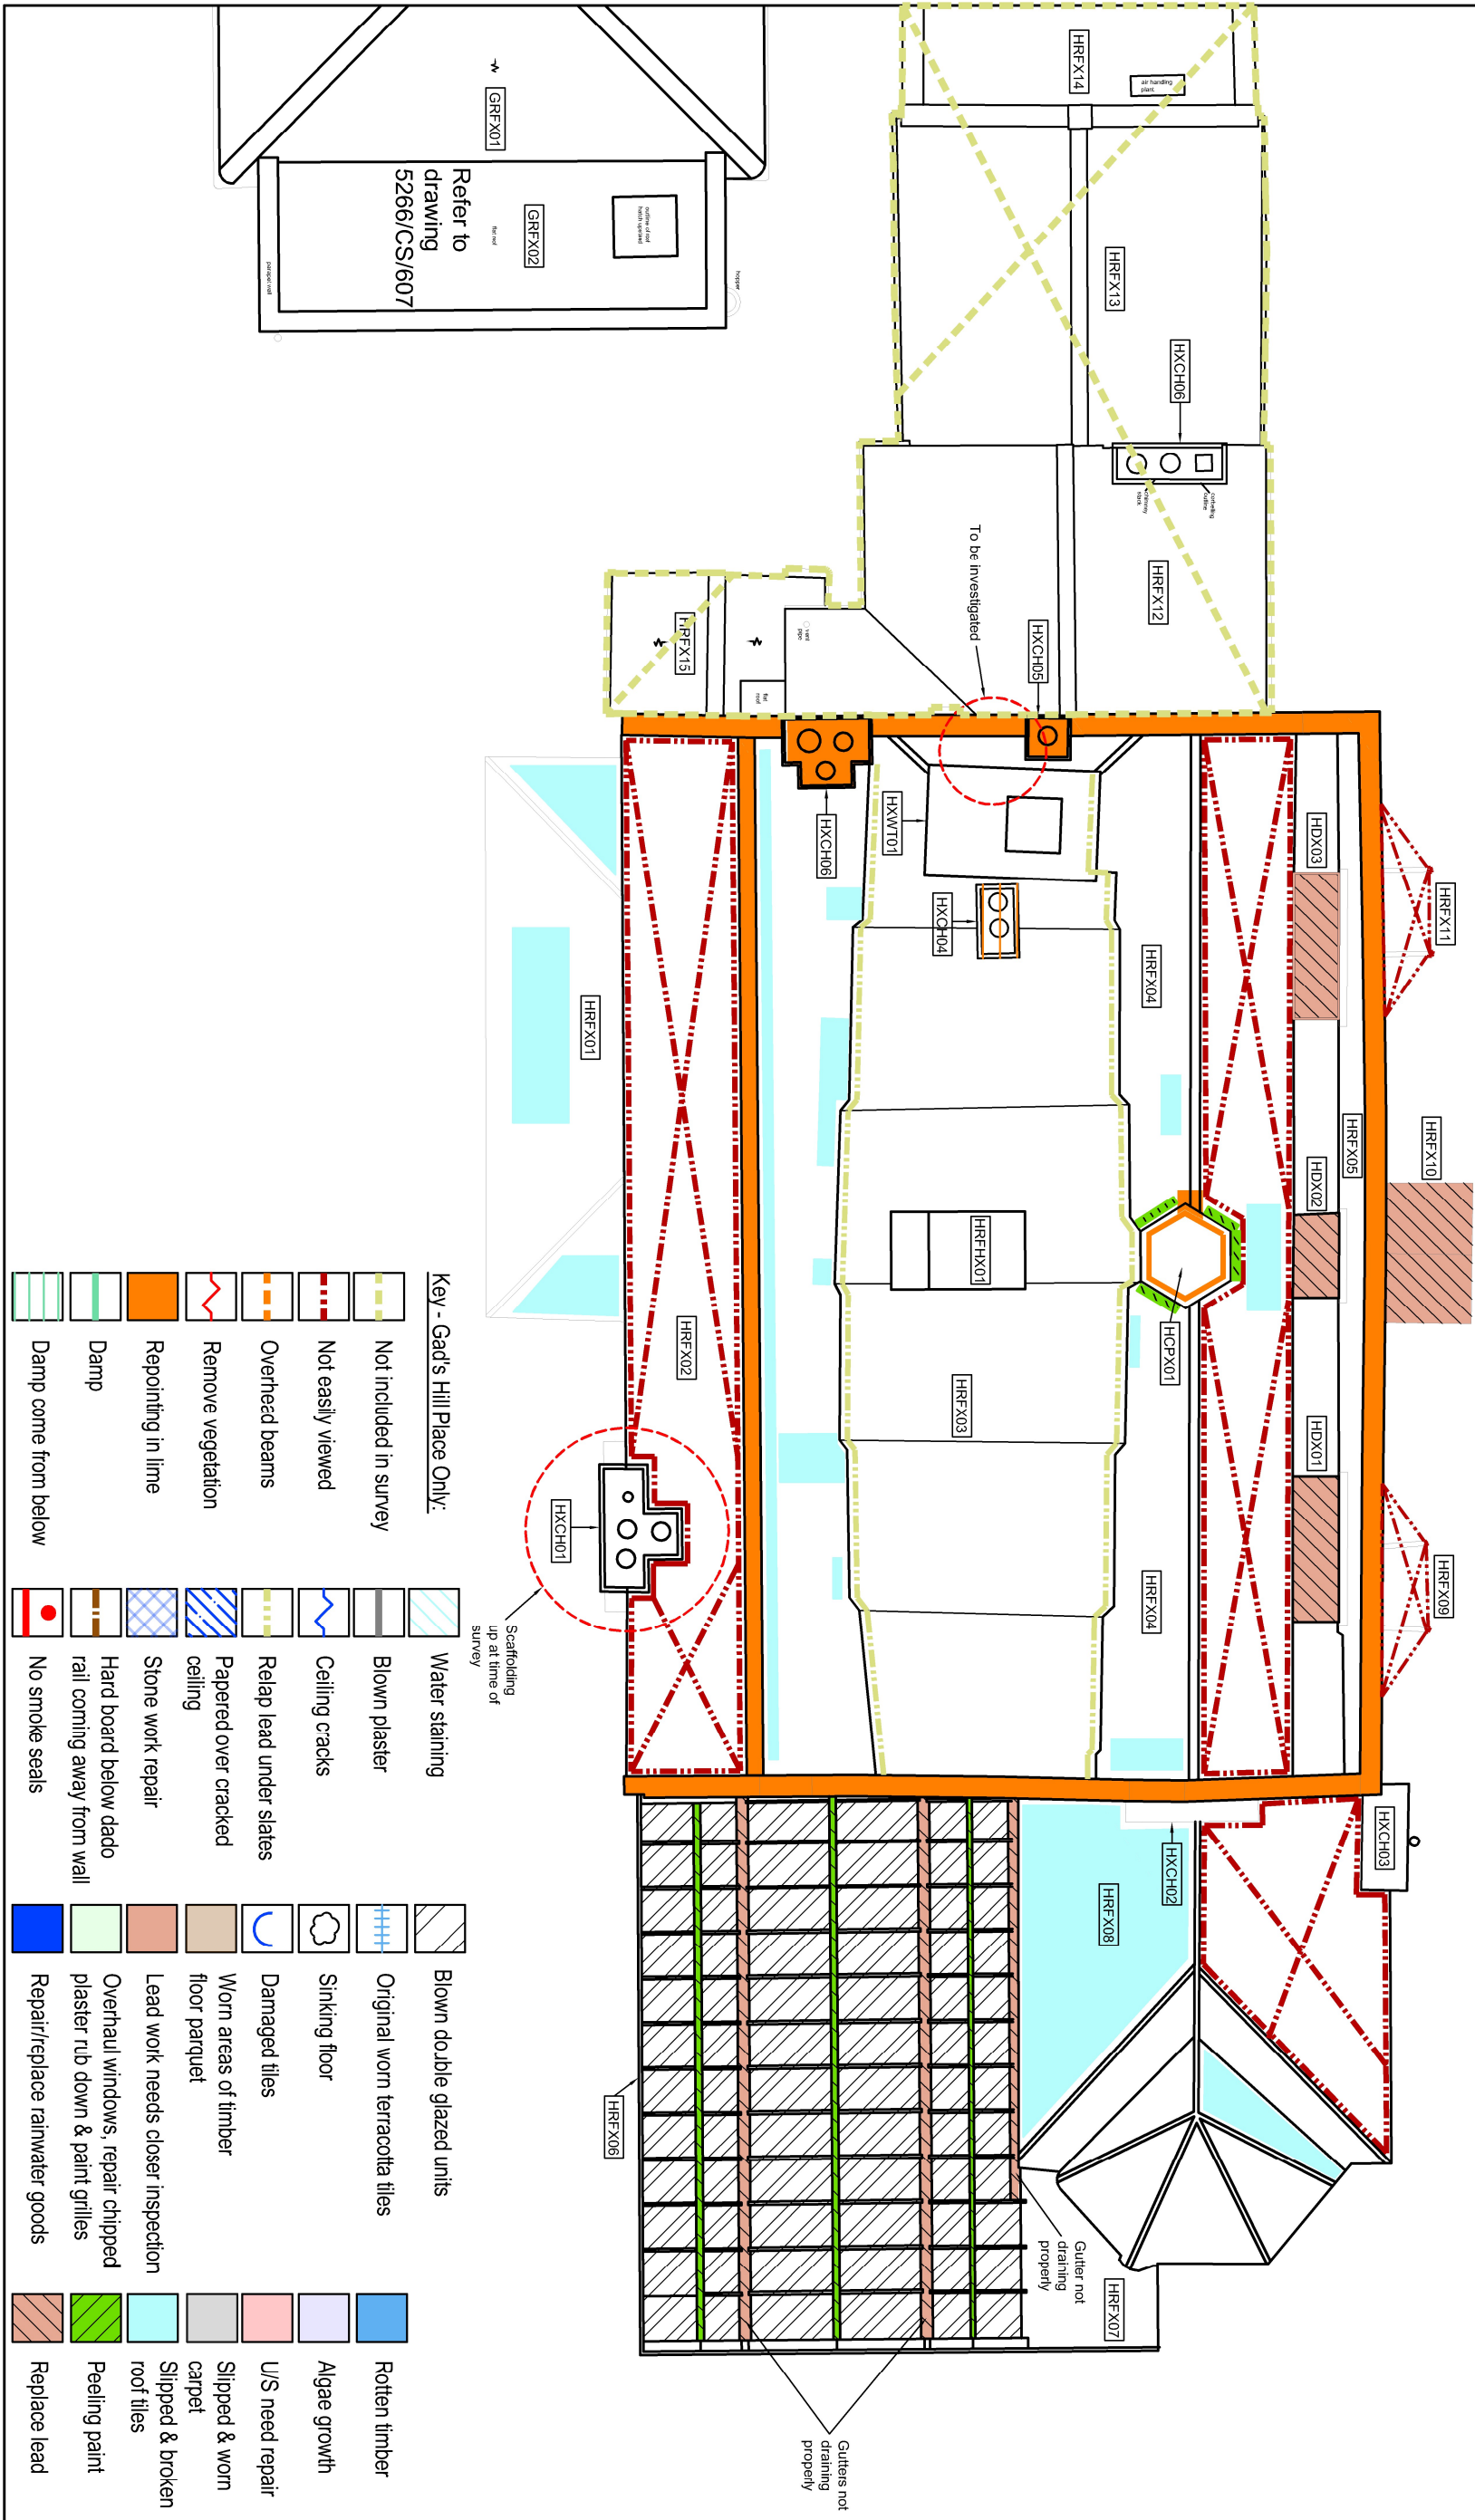


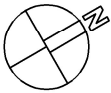

Project	Client	Rev.	Date	By	Notes
Gad's Hill School	Gad's Hill School				
Proposal for Senior School & Creative Arts Hub	Copyright belongs to Clay Architecture Ltd. All dimensions are to be verified by the contractor before commencing works.				