


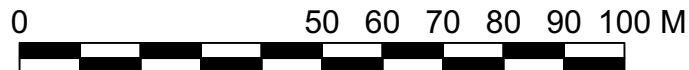

Red line site area - 0.0985 hectares



 **Seam Architecture Ltd.**
Copyright reserved.
Use figured dimensions only.
Do not scale from this drawing – this note is for planning purposes **ONLY**.
All levels and dimensions to be checked on site by contractor. Any discrepancy
to be verified by the Architect before proceeding.
Drawing to be read in conjunction with all relevant SA drawings and
specification clauses.
All Contractor and relevant fabricated products to be built to current British
and European Standards.
This drawing must not be used for Land Transfer unless stated as 'Conveyance'
This drawing is the subject matter as the confidential property of Seam
Architecture Ltd and shall not be copied, reproduced, used or disclosed to
others without the prior written authority of Seam Architecture Ltd.

Health & Safety notes:

Project description	Year	Value



status: **PLANNING**

client: **Mr B Kirrage**

project:

*Land to rear of Norwood Farmhouse
Norwood Lane, Meopham, DA13 0YF*

Location Plan

scale: 1:1250 @ A4

JL	17/03/2023
----	------------

drawing number:	rev:
-----------------	------

