


The use of drawings by the Customer acts as an agreement to the following statements. The Customer must not use the drawings if it does not agree with any of the following statements:
All drawings are based upon site information supplied by third parties and as such their accuracy cannot be guaranteed. All features are approximate and subject to clarification by a detailed topographical survey, statutory service enquiries and confirmation of the legal boundaries. Do not scale the drawings. Figured dimensions must be used in all cases. All dimensions must be checked on site. Any discrepancies must be reported in writing to Colour-UDL before proceeding. All drawings are copyright protected. Refer to full Terms & Conditions at www.colour-udl.com

Key:
Planning application boundary

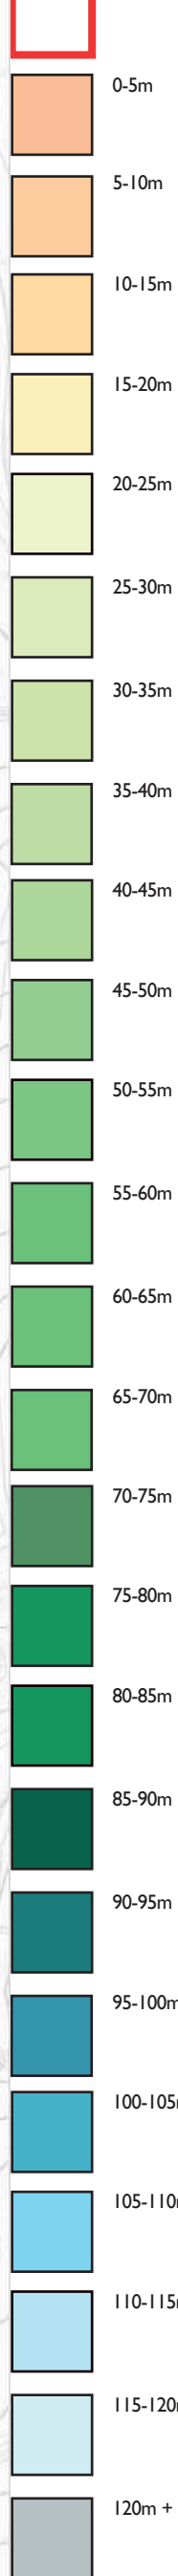

01	First Issue	24.10.2022	DC	CG
Rev	Amendments	Date	Drwn	Chkd

Project
Grawesham Leisure Centre
Drawing Title
Topographic Survey

Project No. 2333	Scale @ A1 1:25,000	Project Status 02
Drawing No. GLC.COL-00-XX-DR-L-6002-002		Revision 01

London Newcastle York	0203 924 9888 0191 24 24 224 01904 925 888 colour-udl.com	colour
-----------------------------	--	--------