



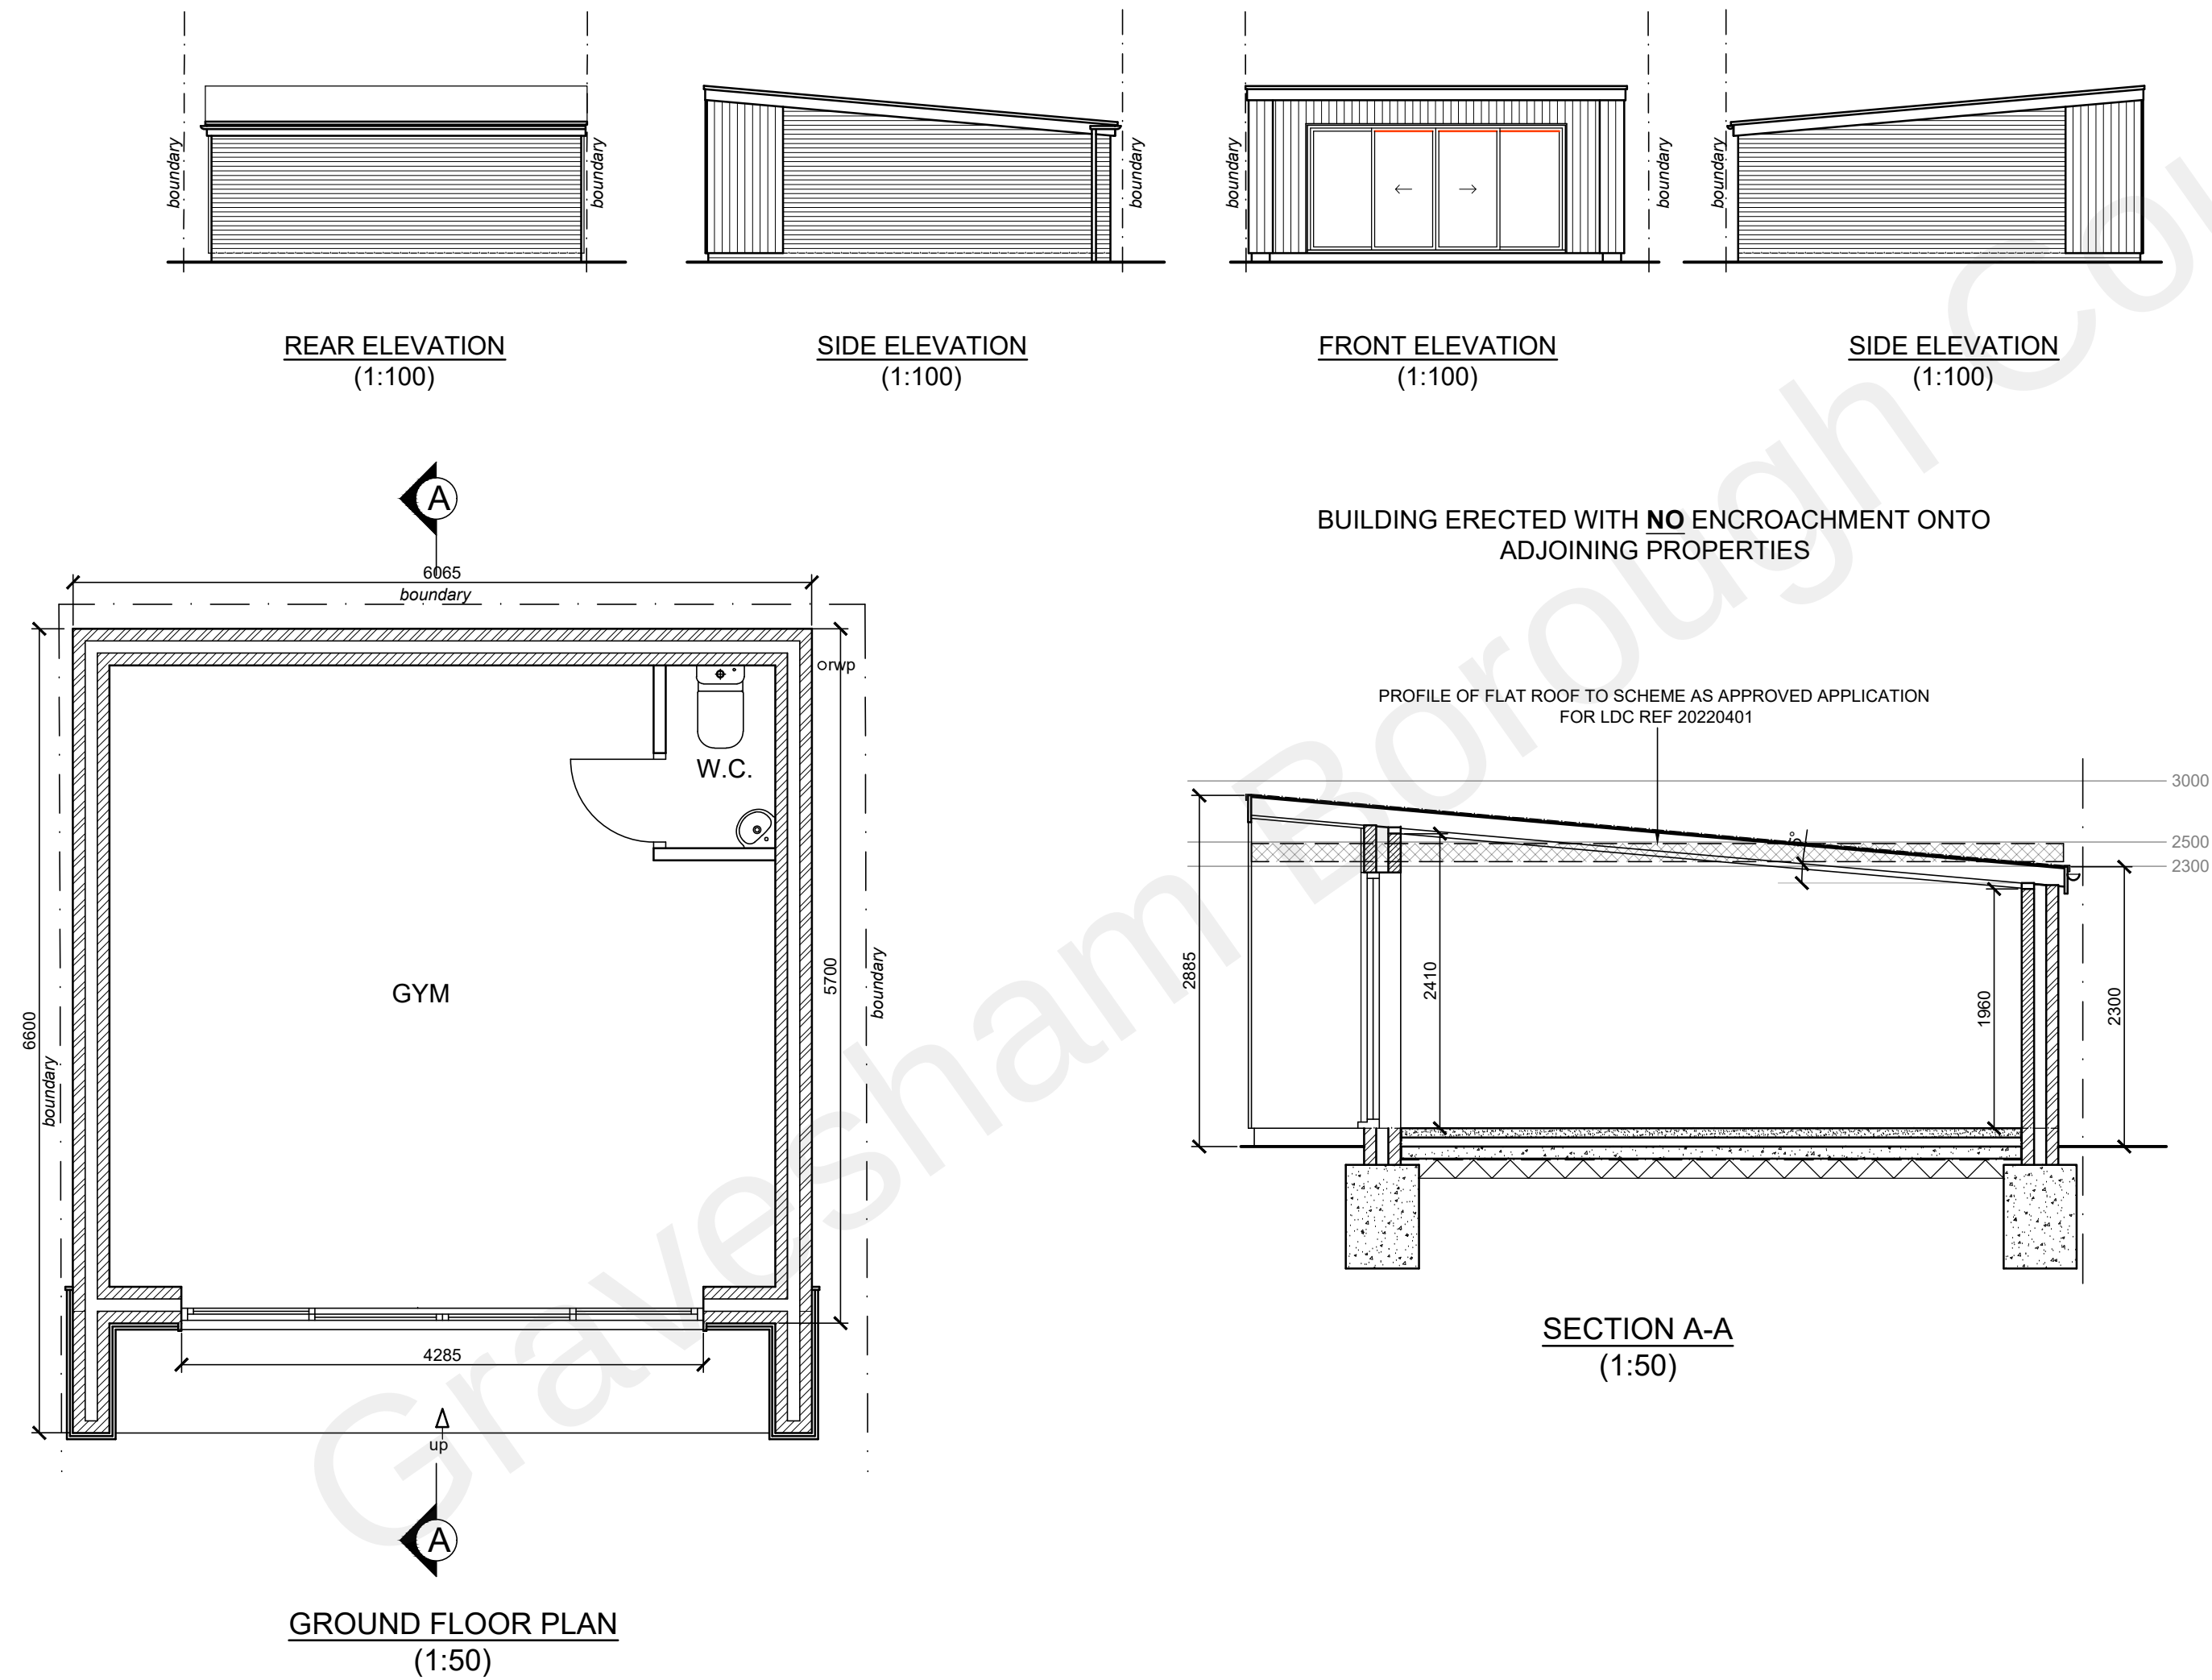


MATERIALS

- ROOF - SINGLE PLY MEMBRANE
- WALLS - FACING BRICKWORK WITH TIMBER CLADDING TO FRONT AND PART SIDE ELEVATIONS
- DOORS - COLOURED uPVC TO MATCH MAIN DWELLING

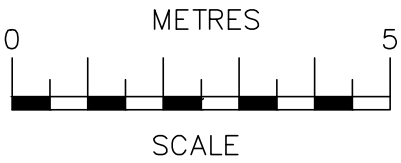

SCALE BAR @ 1:100

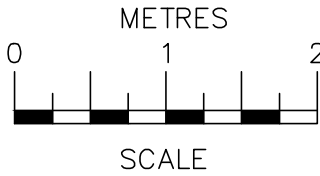

SCALE BAR @ 1:50

15/06/22	C	Siting of building clarified with no encroachment onto adjoining properties
24/05/22	B	Pitch of roof altered
16/05/22	A	Pitch of roof altered
Date	No	Revision

Penfold Project Services

Epmarket, Wrotham Road, Meopham, Kent, DA13 0JH
Telephone: 01474 816690
e-mail: apenfold448@btinternet.com

Job Title: 21 GRANGE ROAD
GRAVESEND
KENT
DA11 0ET

Dwg Title: PLANS, ELEVATIONS
& SECTION
AS PROPOSED

Scale: 1:50 & 1:100 @ A2

Dwg No.: 02C

Date: April 2022