


145 Waterdales

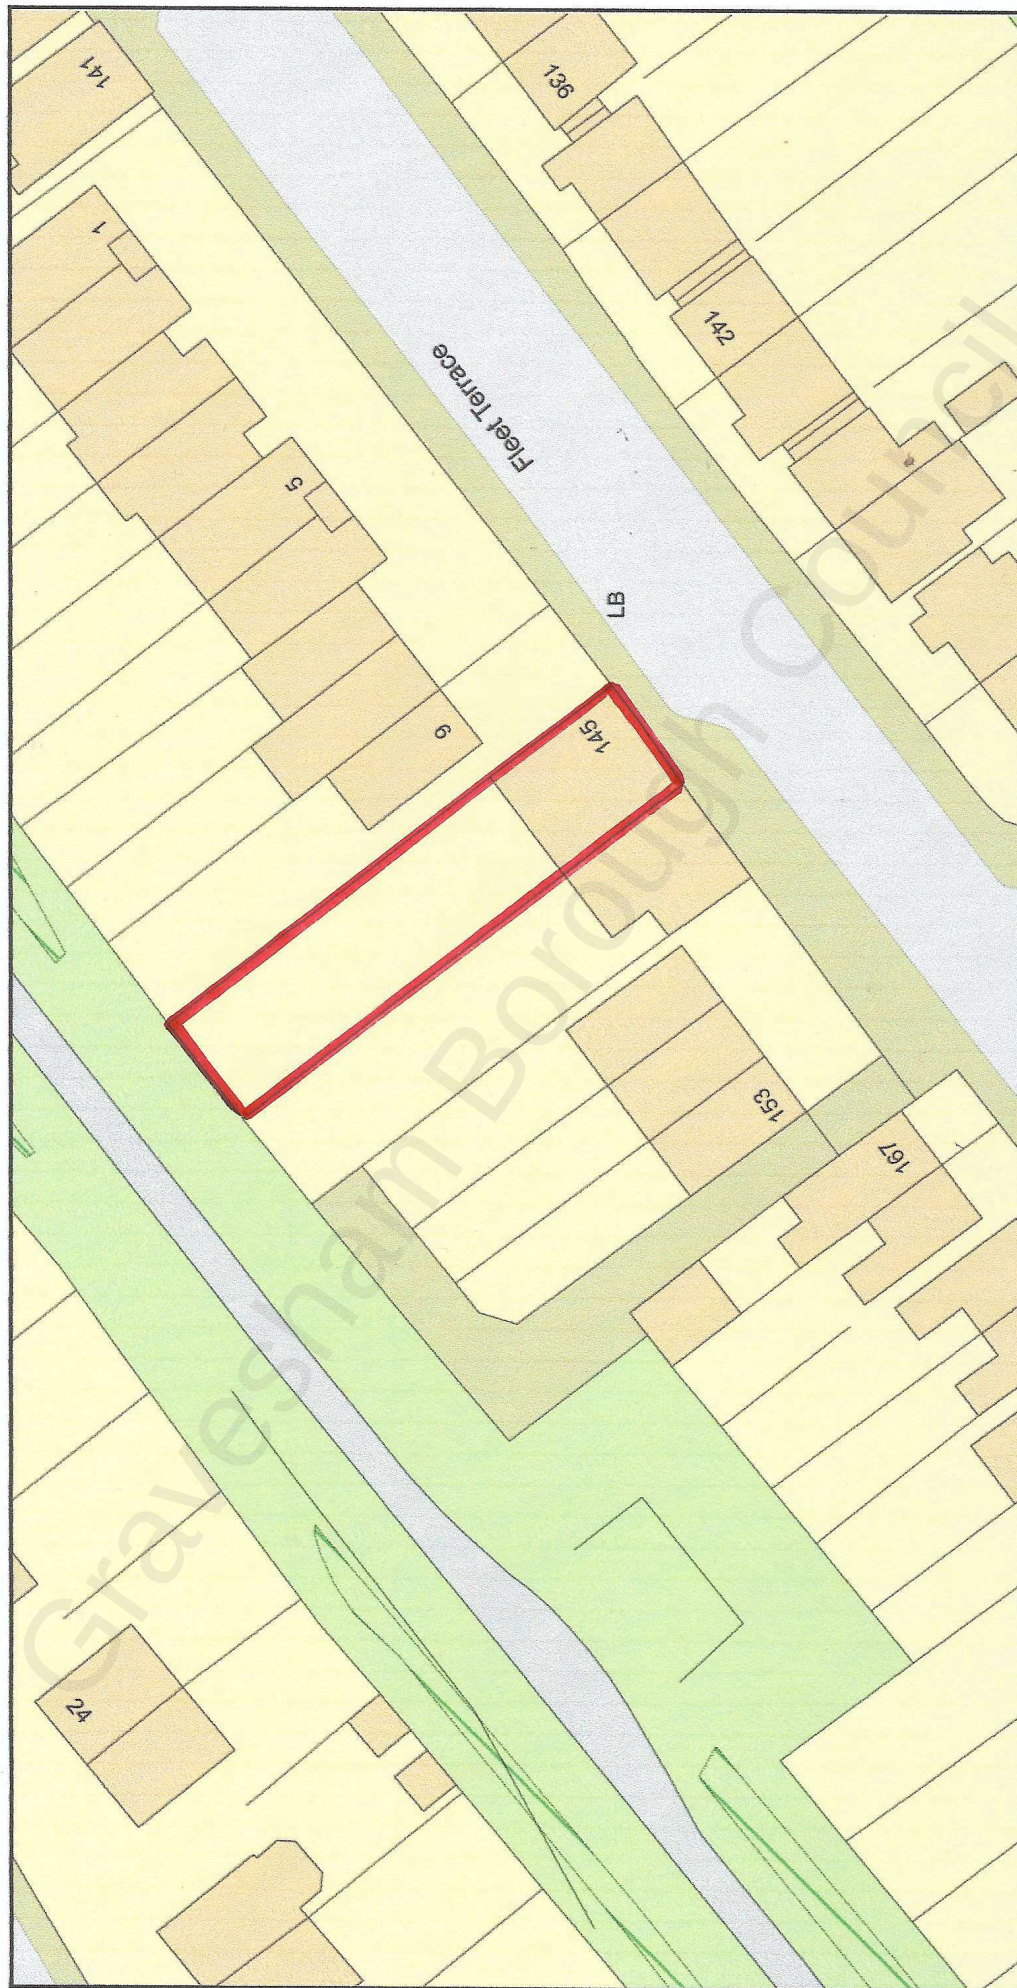

Plan Produced for: Gravesham Planning

Date Produced: 14 Jun 2022

Plan Reference Number: TQRQM22165170219095

Scale: 1:500 @ A4

© Crown copyright and database rights 2021 OS 100042766