


Revision	Date	Description

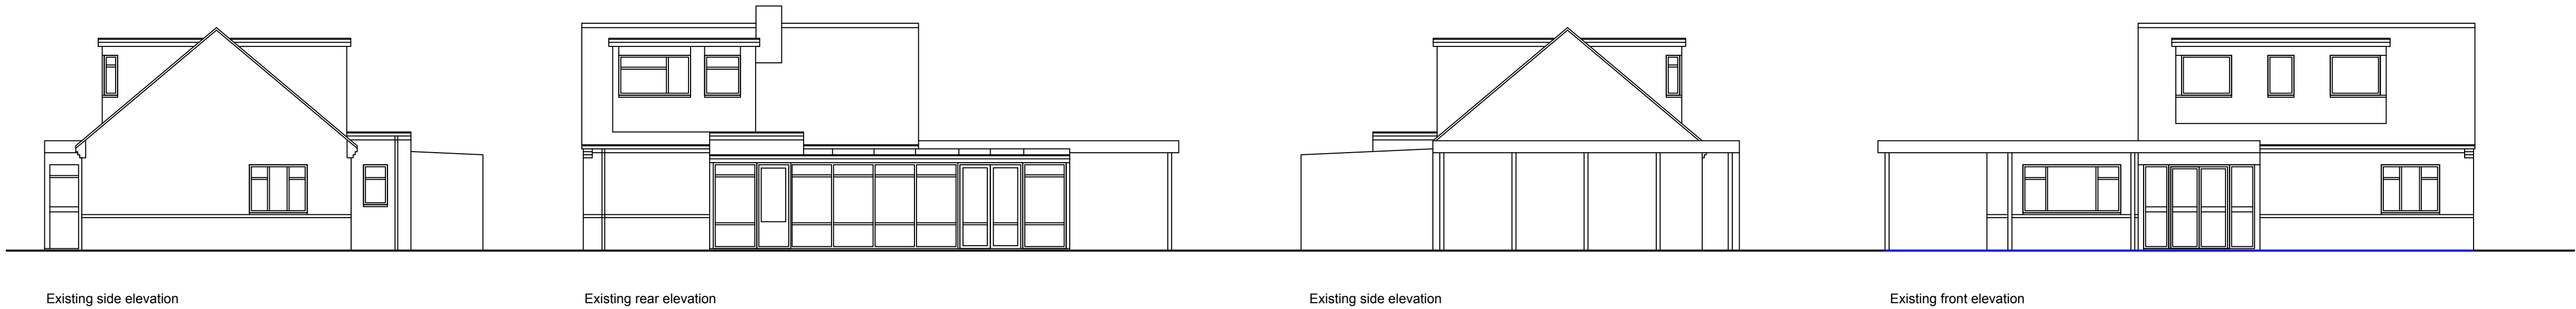

SCALE
0 10
Scale Bar at 1:100

Revision	Date	Description

Status PLANNING		
Mark Carter ASSOCIATES Architectural Design		
design studio priestfield stadium gillingham kent ME7 4DD tel 01634 304700 mob 07855424957 e mail: markcarter.associates@gmail.com		
Client MR AND MRS MATTU		
Drawing Title EXISTING AND PROPOSED ELEVATIONS		
Project Title ALTERATIONS AT ASHLEA		
Scale 1:100	Date DEC 22	Drawn MC
Drawing No 3445 - 002		Rev C