


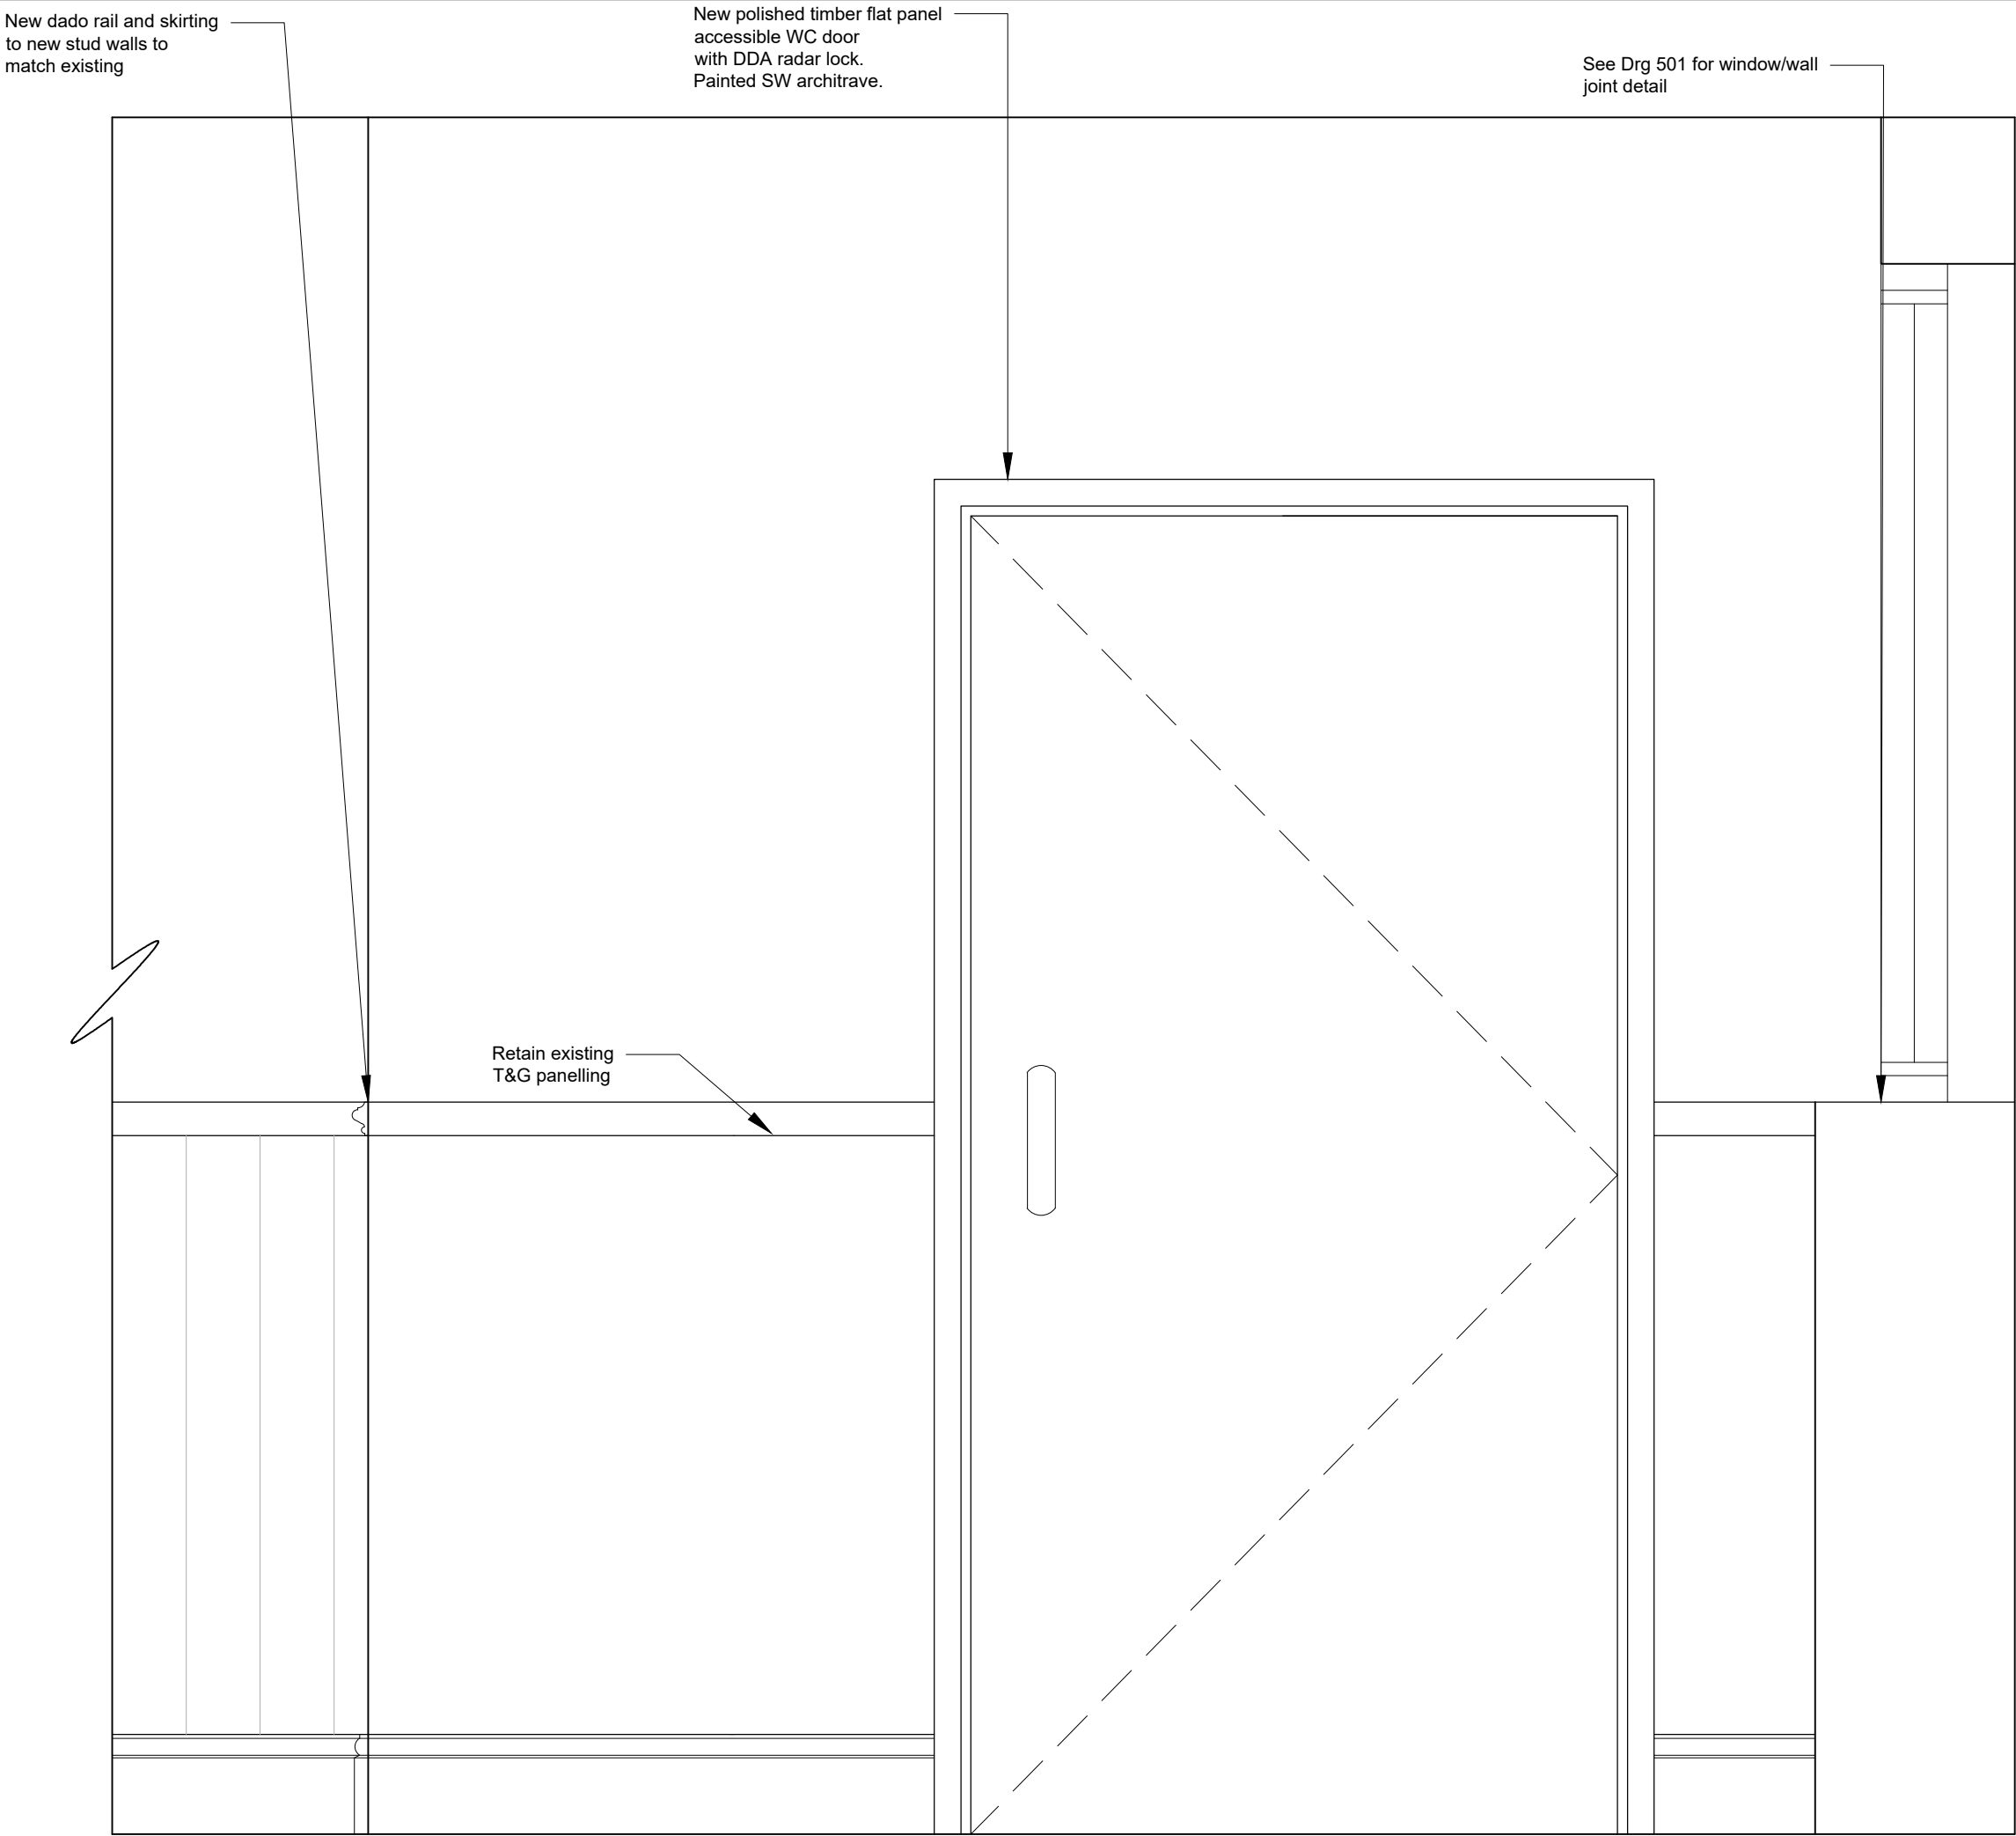
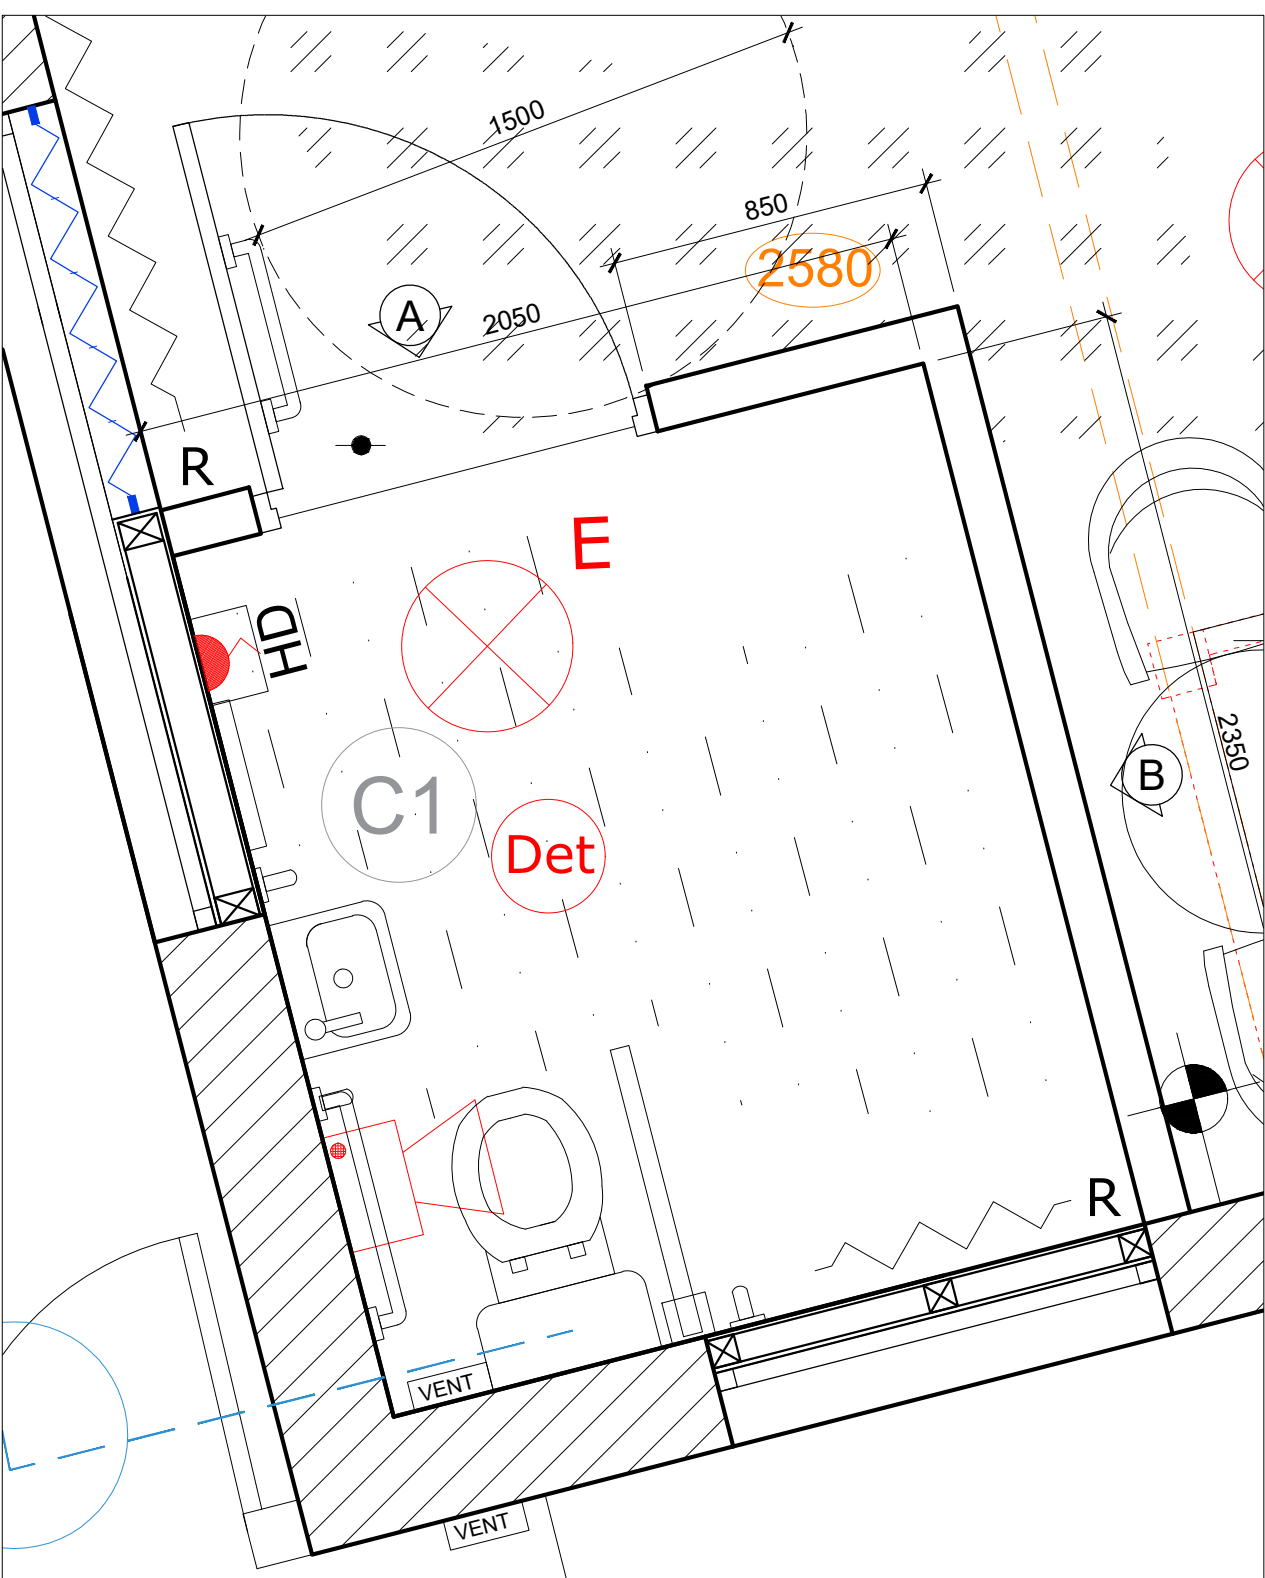


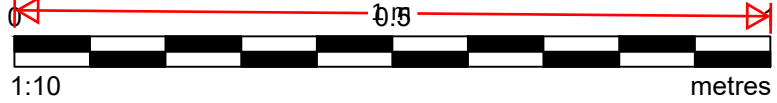

PROPOSED ELEVATION A
SCALE 1:10

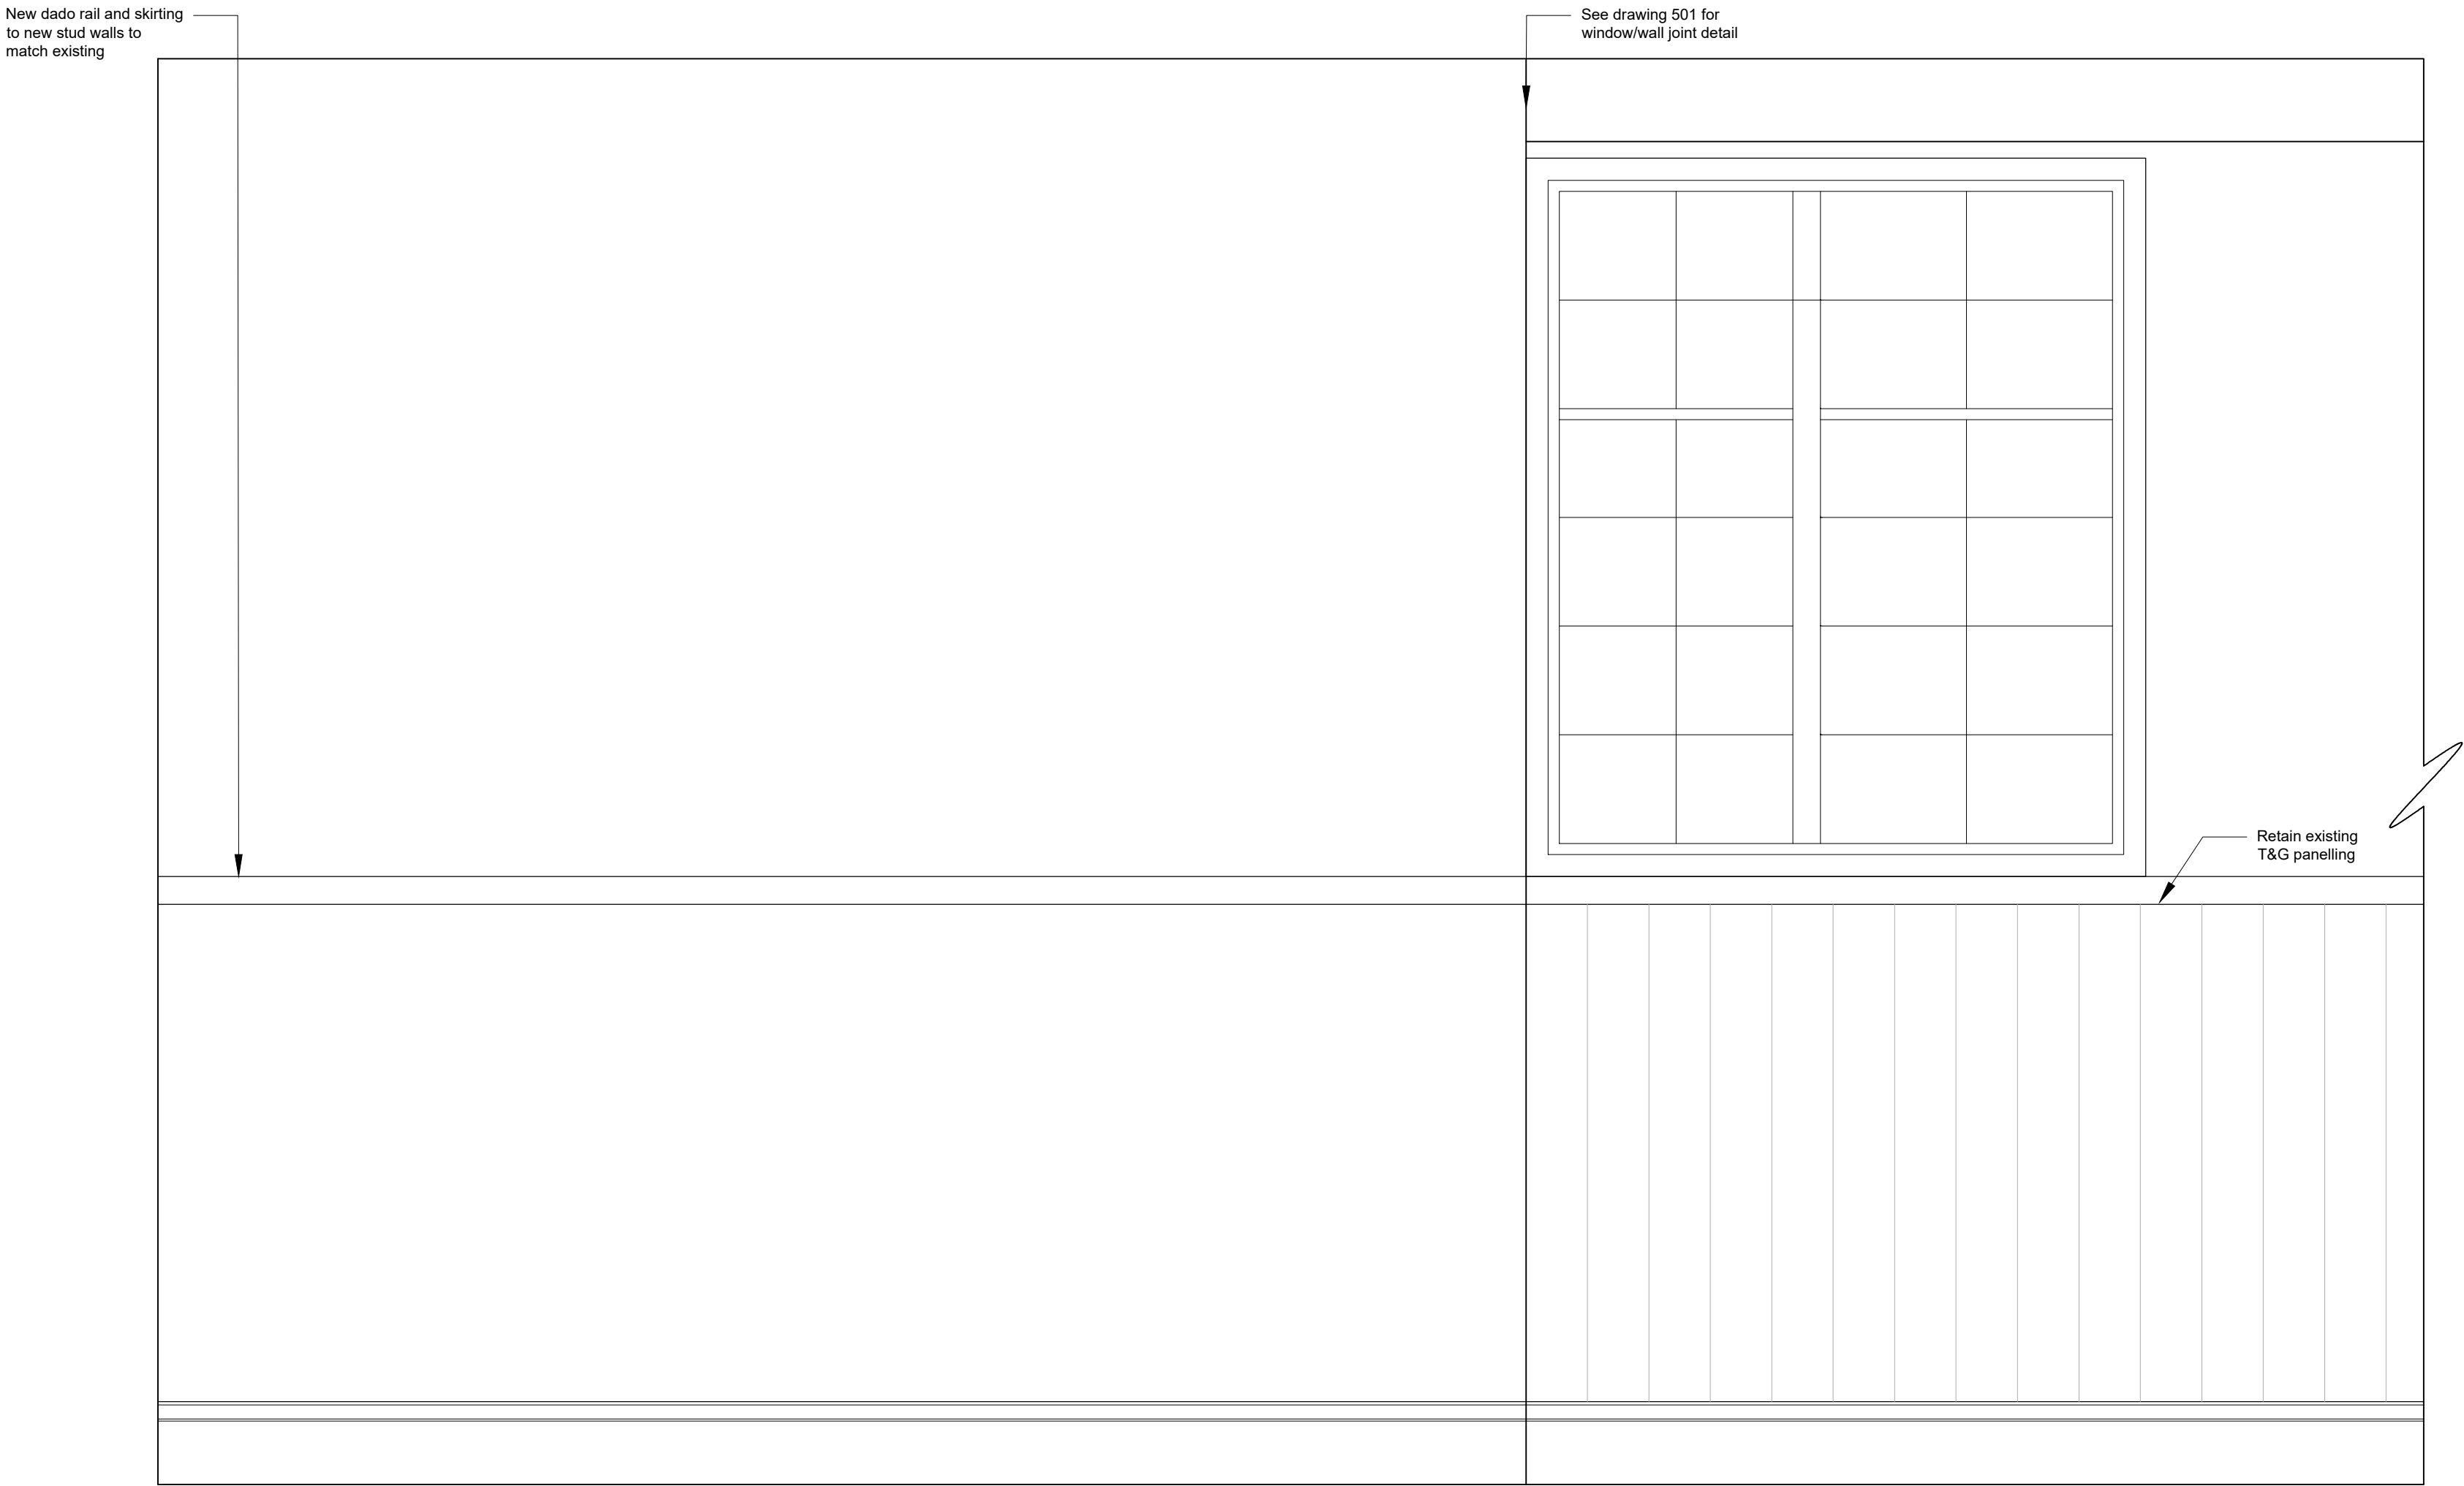

PROPOSED PLAN
SCALE 1:20

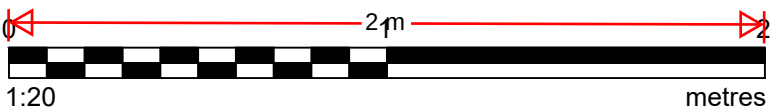

PROPOSED ELEVATION B
SCALE 1:10

B	Scale & paper size amended	EY	15.01.26
A	Elevation A amended	EY	13.01.26
Rev.	Revision Details	Initials	Date

newman|gauge

E.design@newmangauge.com T. 0121 212 9800
12-14 Regent Place Birmingham B1 3NJ
newmangauge.com

Client



Project

**THE GEORGE
GRAVESEND**

Drawing Title

**PROPOSED INTERNAL
ELEVATIONS**

Project Type

SIZZLING PUB & GRILL

Date	Scale	Drawn By
JAN'26	VAR@A1	EY
Project No.	Drawing No.	Revision
3193	502	B

This drawing is the property of NEWMAN GAUGE DESIGN ASSOCIATES. Copyright is reserved by them and the drawing is issued on the condition that it is not copied either wholly or in part without the prior consent in writing of Newman Gauge Design Associates. All dimensions are to be checked on site prior to the commencement of any work or shop drawings. This drawing is to be read in conjunction with other drawings and specifications where existing.