




EXISTING SIDE ELEVATION



PROPOSED SIDE ELEVATION

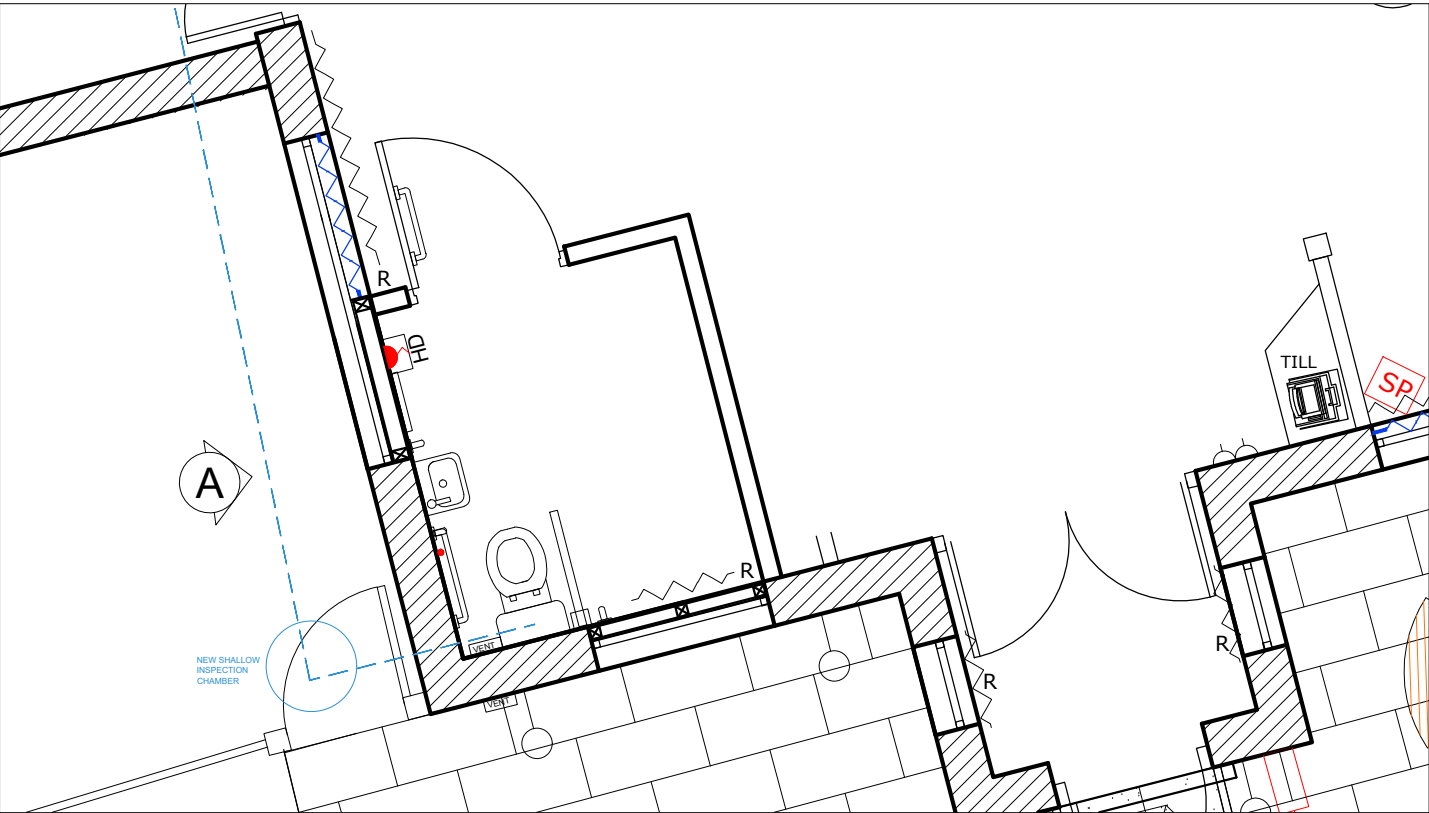

PROPOSED PLAN
SCALE 1:50
1:50 0 1 2 3 4 5 metres

- 100mm soil pipe -Black UPVC
- 18mm water pipe -Copper pipe with grey lagging
- 32mm waste pipe -White UPVC

A	Materials added to pipe spec	EY	16.01.26
Rev	Revision Details	Initials	Date

newman|gauge

E.design@newmangaugae.com T. 0121 212 9800
12-14 Regent Place Birmingham B1 3NJ
newmangaugae.com

Client

Mitchells & Butlers

Project

THE GEORGE GRAVESEND

Drawing Title

EXISTING & PROPOSED EXTERNAL ELEVATION

Project Type

SIZZLING PUB & GRILL

Date	Scale	Drawn By
JAN '25	Var@A2	EY
Project No.	Drawing No.	Revision
3193	503	A

This drawing is the property of NEWMAN GAUGE DESIGN ASSOCIATES. Copyright is reserved by them and the drawing is issued on the condition that it is not copied either wholly or in part without the prior consent in writing of Newman Gauge Design Associates. All dimensions are to be checked on site prior to the commencement of any work or shop drawings. This drawing is to be read in conjunction with other drawings and specifications where existing.