
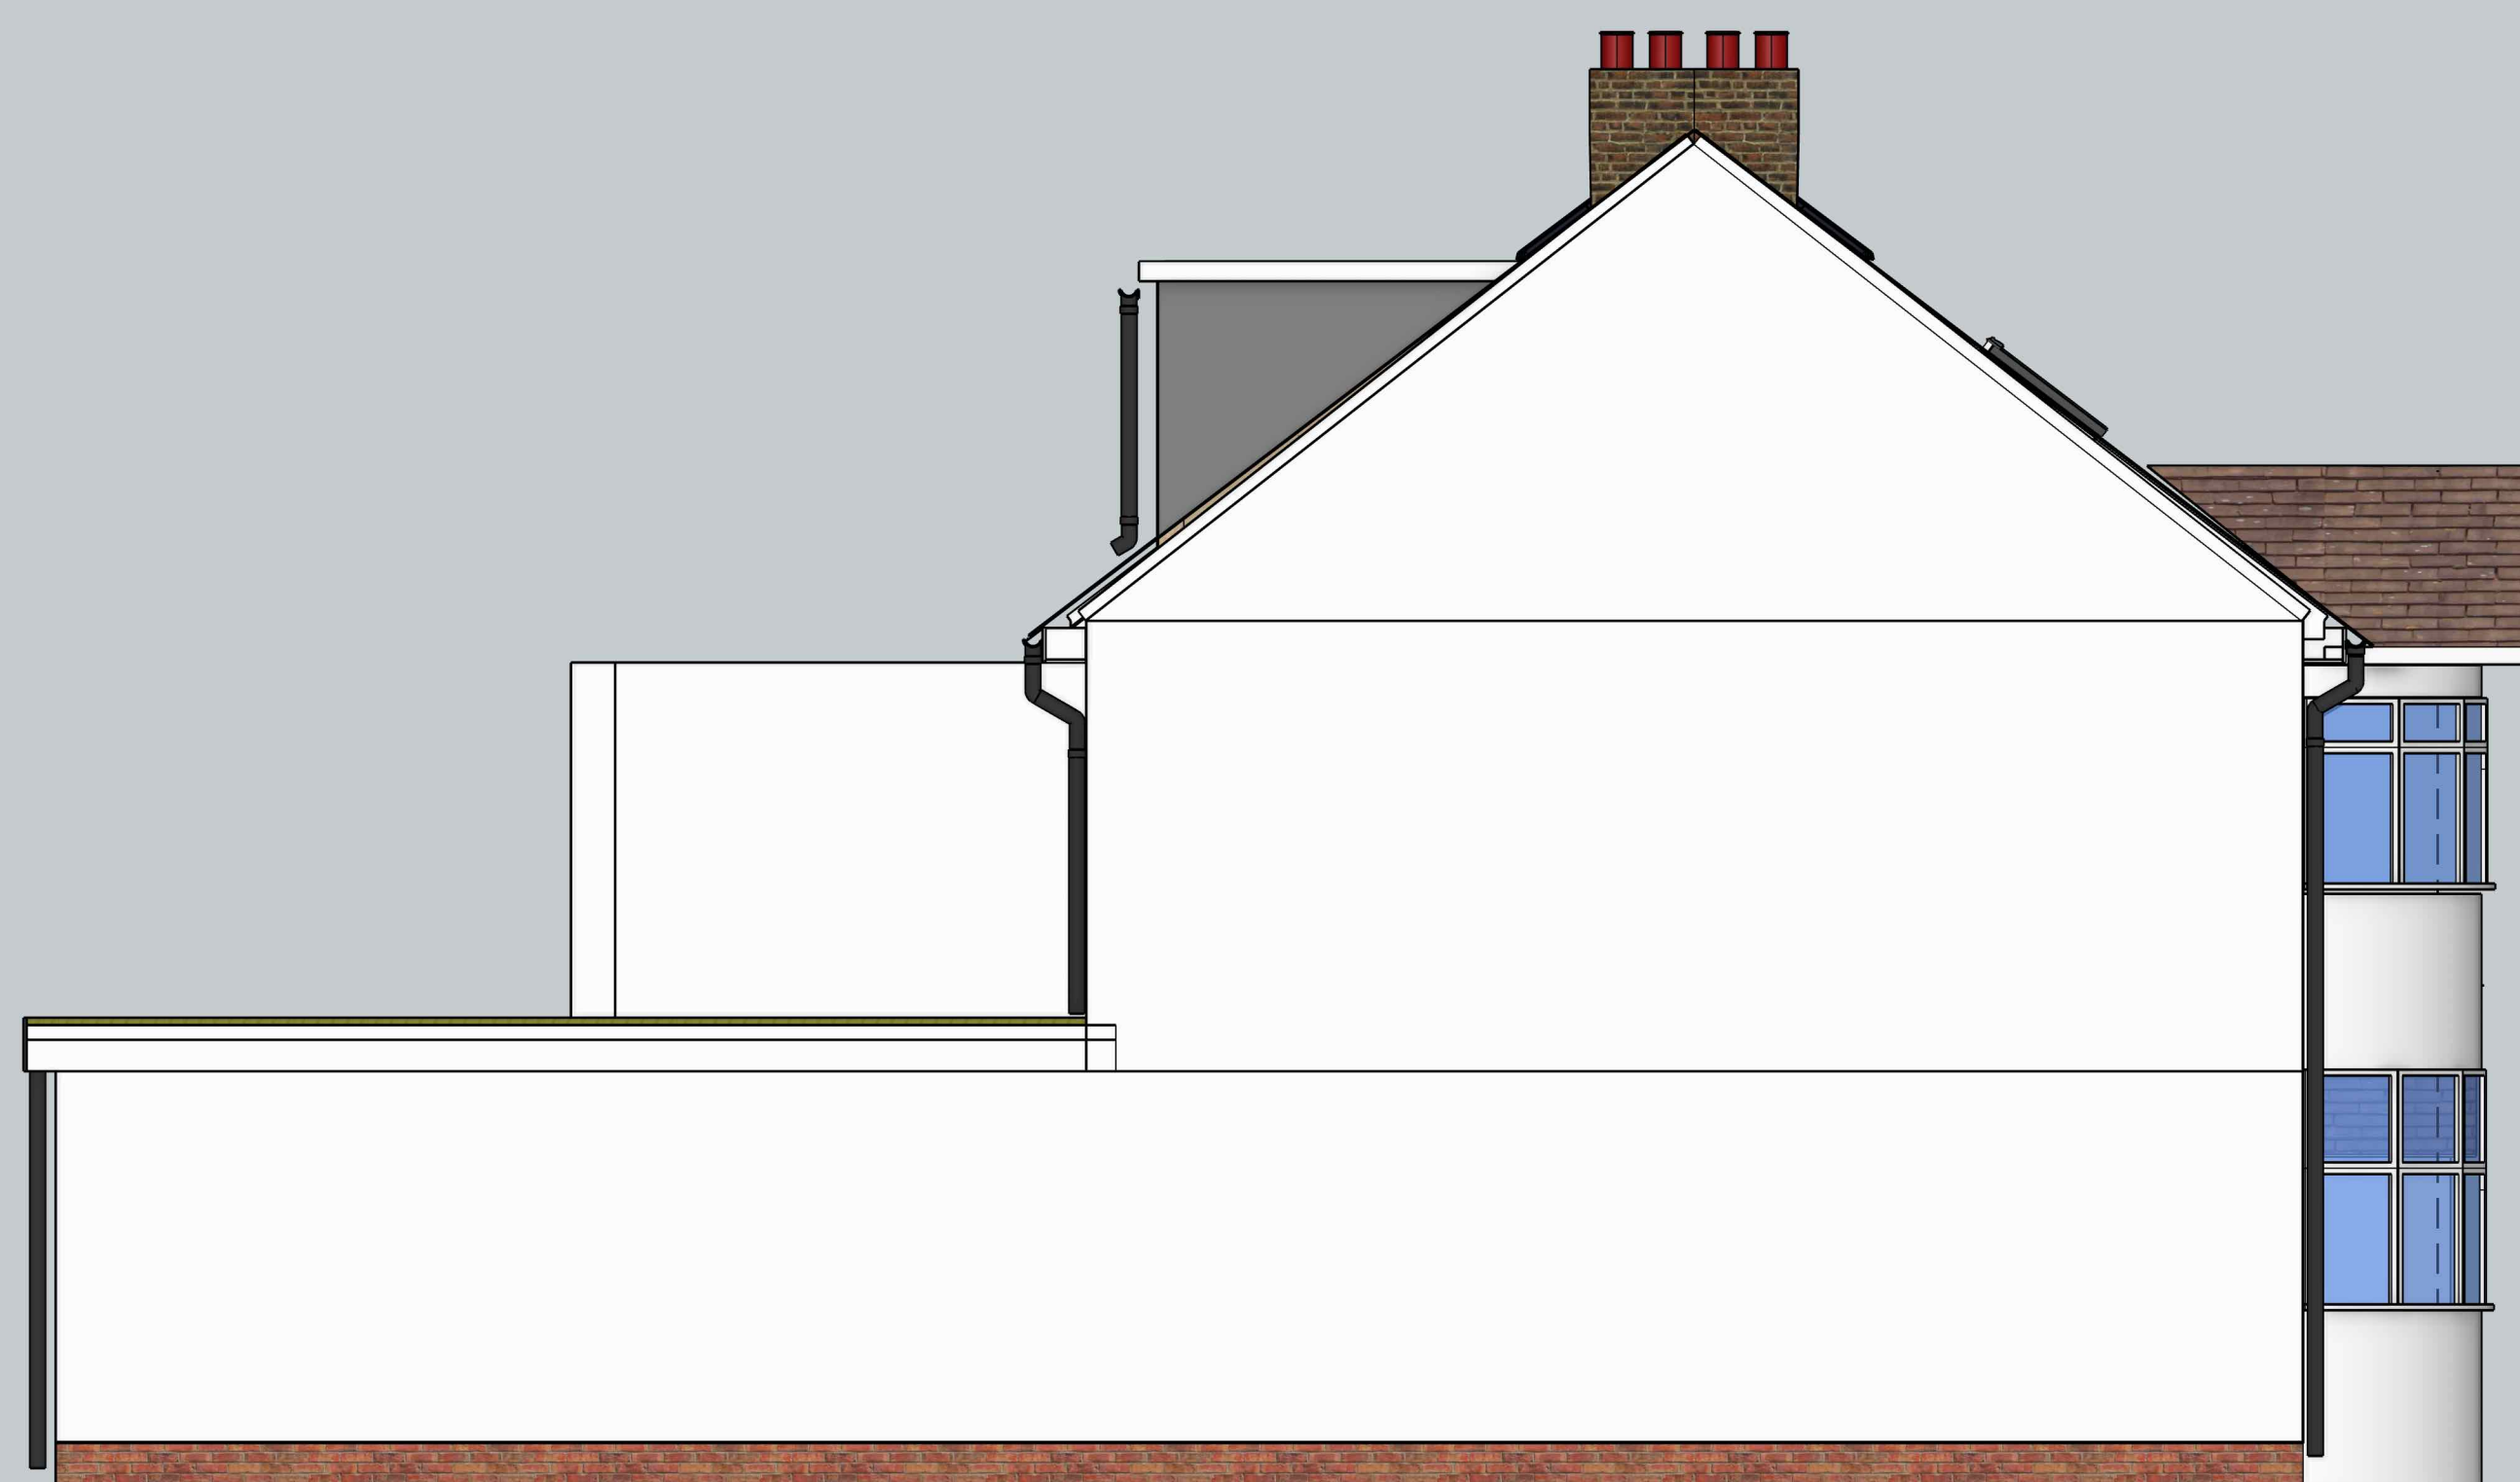


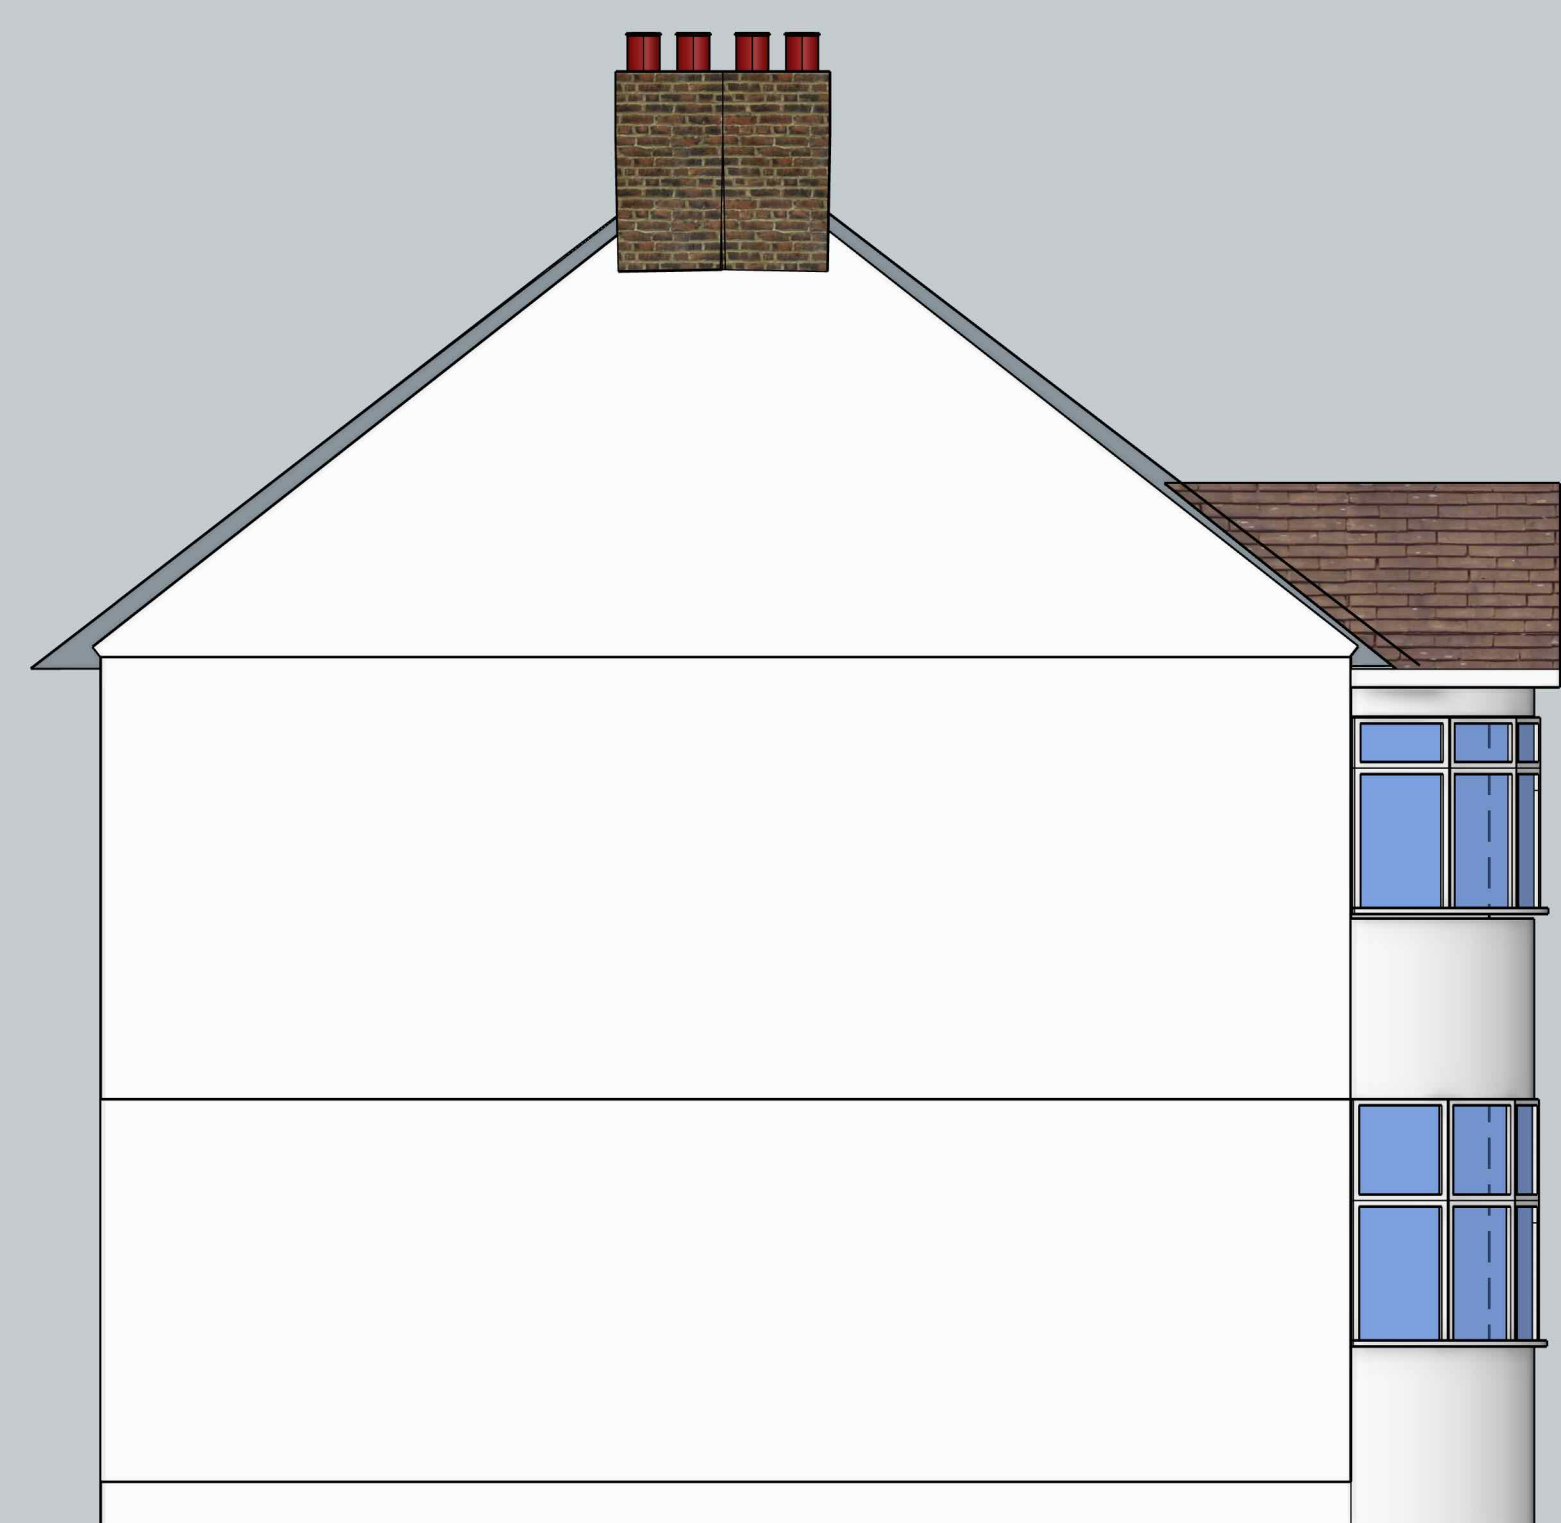

**ELEVATION LEFT 1:50 @ A1 / 1:100 A3**

1:50 