


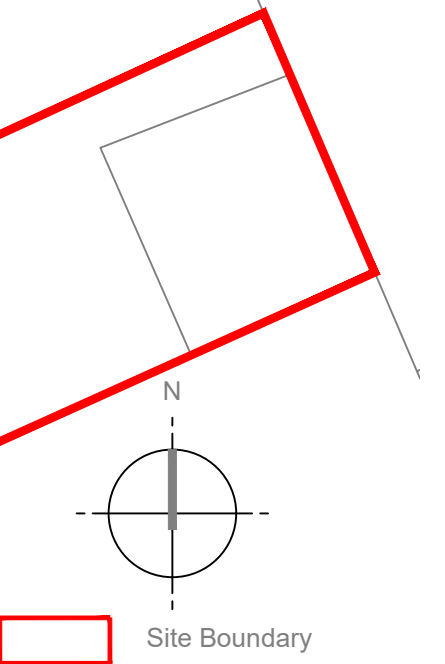

GENERAL NOTES

Do not scale drawings. All written dimensions must be checked on site before work commences on site or in shop. Figured dimensions take preference over those scaled. Discrepancies, where identified, must be reported immediately.

All work must be carried out in accordance with the Building Regulations and to the satisfaction of the Local Authority.



0 10m
Scale 1:200 @ A3

REV	ISSUE DATE	REVISION NOTES
-	02.02.23	Issued for Planning

TECHNICAL DESIGN LTD
152 Fifth Avenue, London, W10 4DU

shane.thomson@live.co.uk
07770 762 566

STATUS

PLANNING

CLIENT

Aberforth Developments Limited

PROJECT

**57 Sun Lane
Gravesend DA12 5HQ**

DRAWING TITLE

Block Plan

SCALE
1:500 @ A3

DATE
May 2022

JOB NO.

006

DWG NO.

(01)100

REV.

A

01

(01)100

Block Plan

1:200 @ A3