


LIVING ROOM	17.87M ²
KITCHEN	9.3M ²
PORCH	1.68M ²
BED 1	11.55M ²
ENSUITE	2.0M ²
BED 2	9.1M ²
SHOWER ROOM	2.7M ²

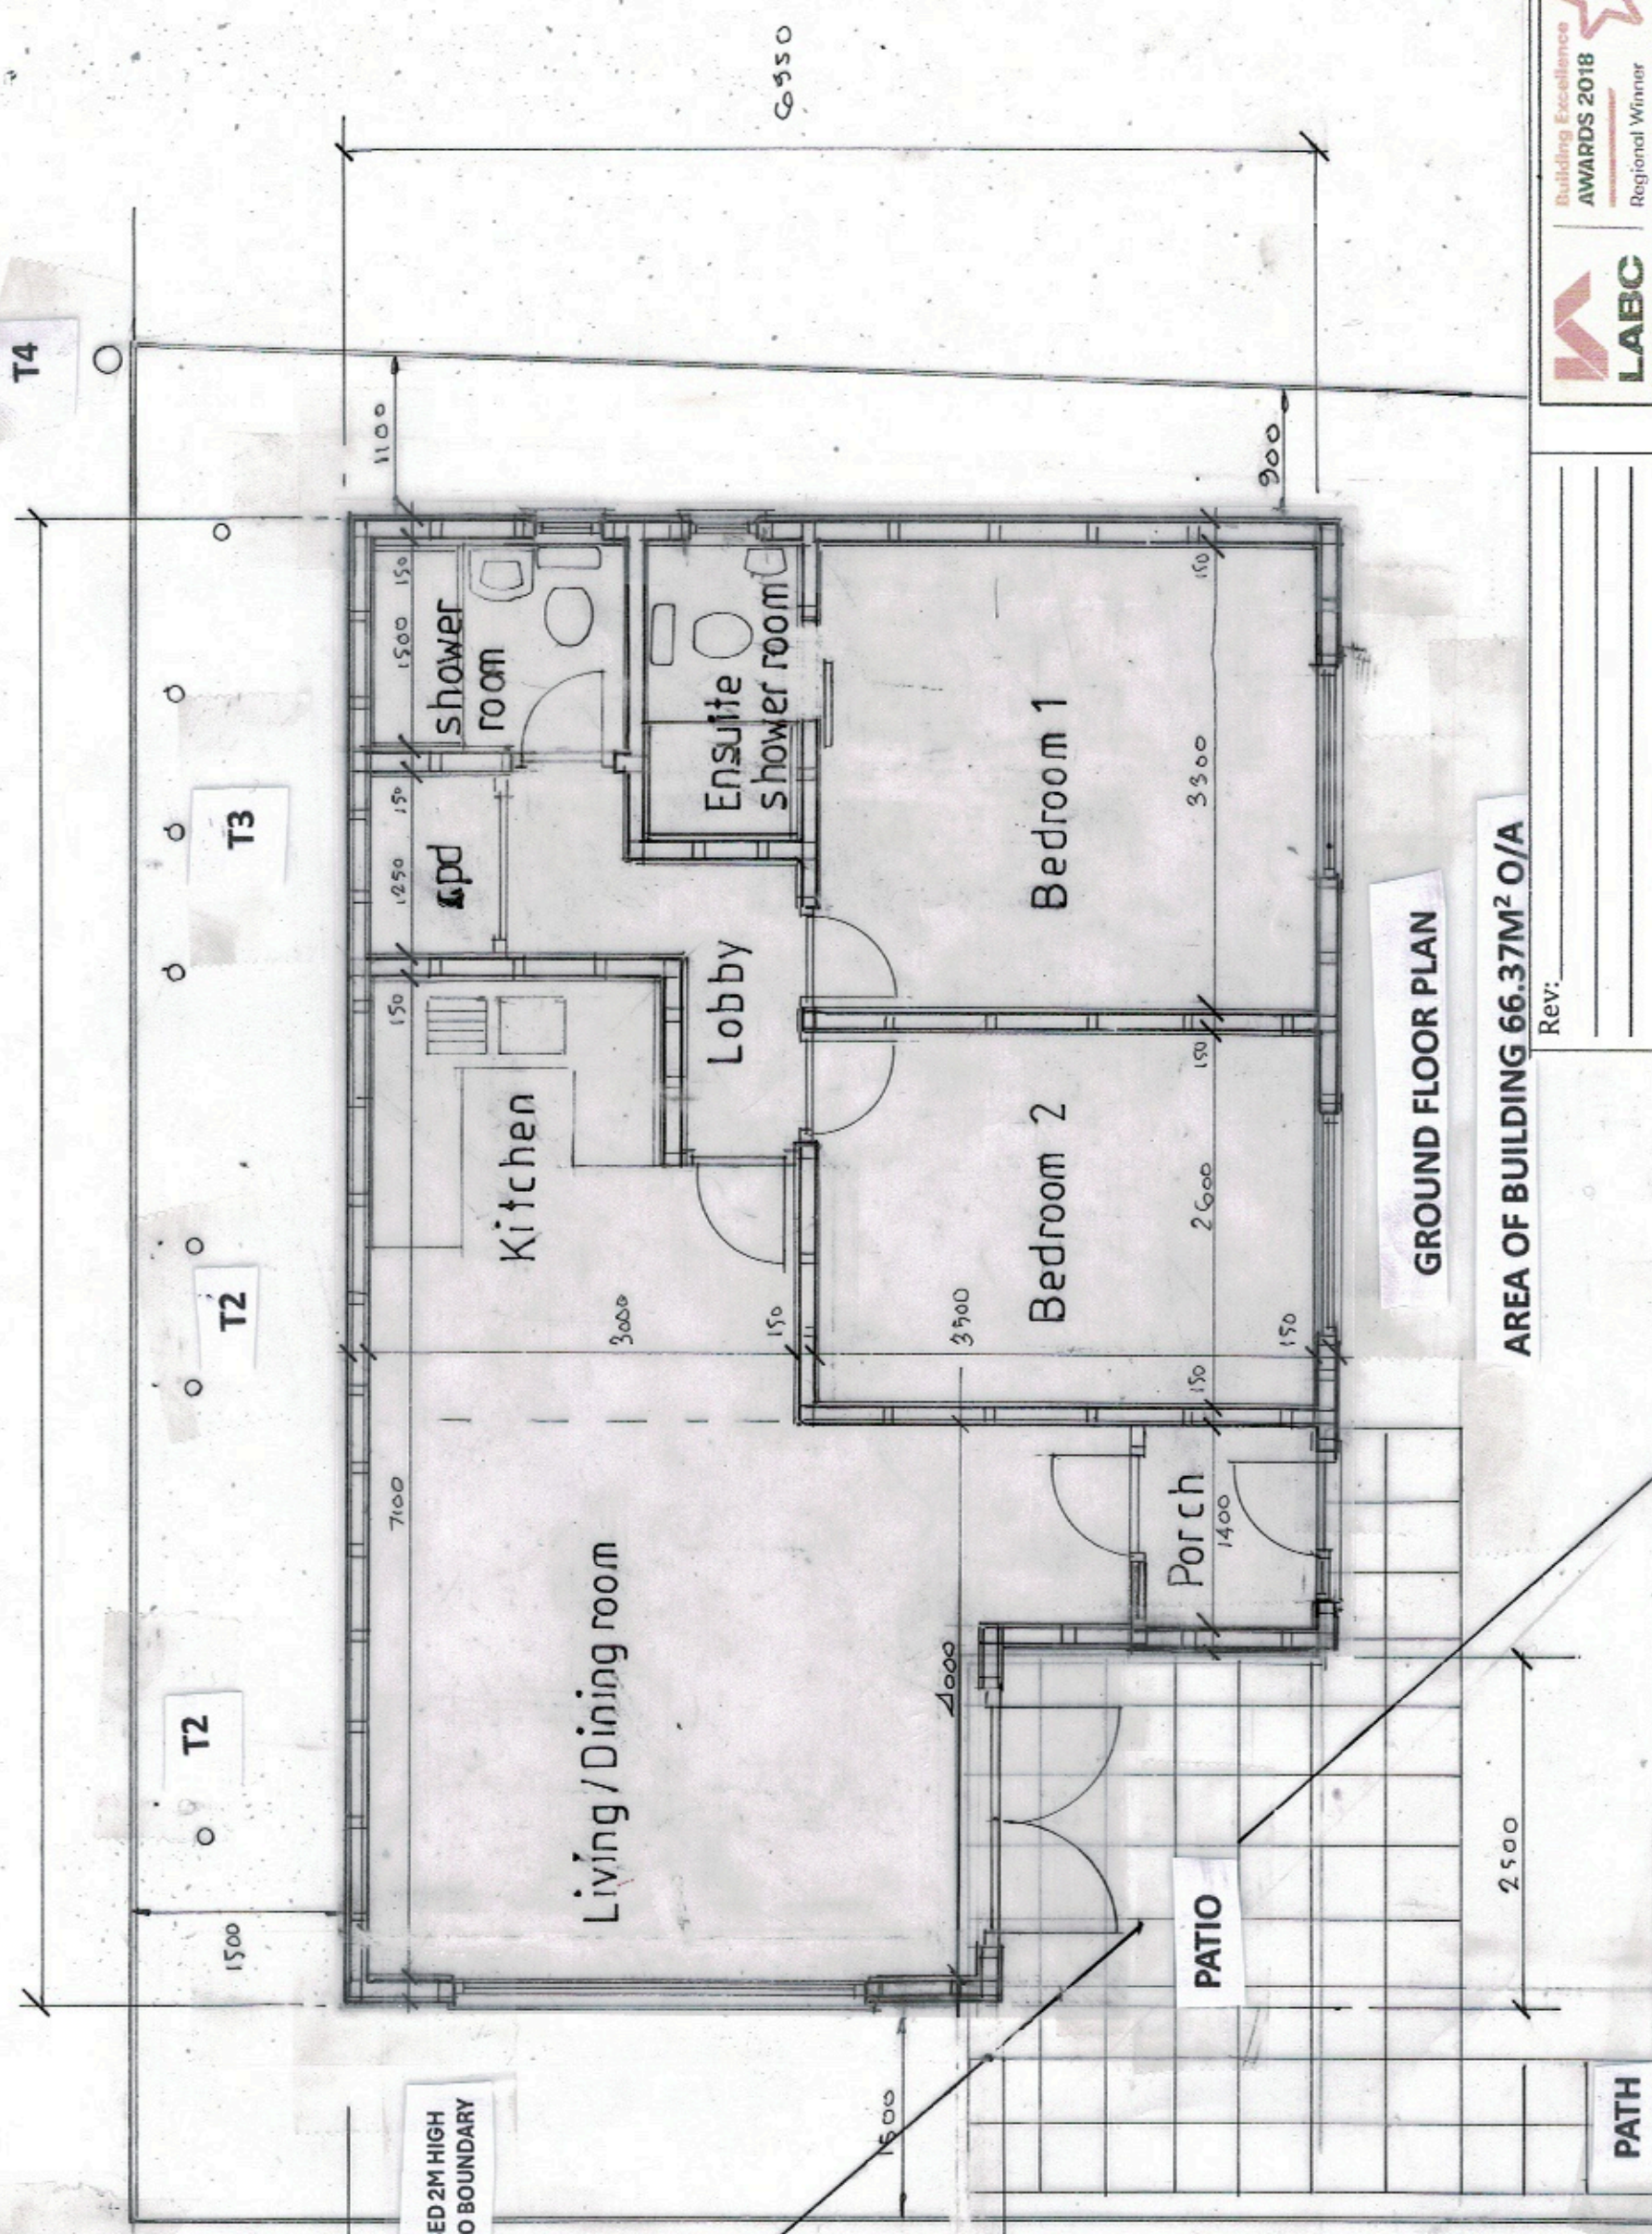

GROUND FLOOR PLAN


AREA OF BUILDING 66.37M² O/A

Rev:



PROPOSED GRANNY ANNEX

MRS J FINCH 24A WILLOW WALK CULVERSTONE GREEN MEOPHAM DA13 0QS
1:50 @ A3 010625/2 OF 5 66M² PROPOSED GROUND FLOOR PLAN

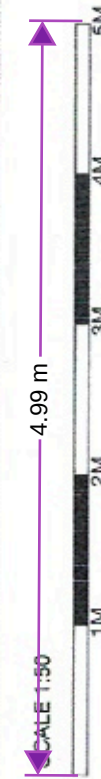

WESTLEIGH DESIGN