




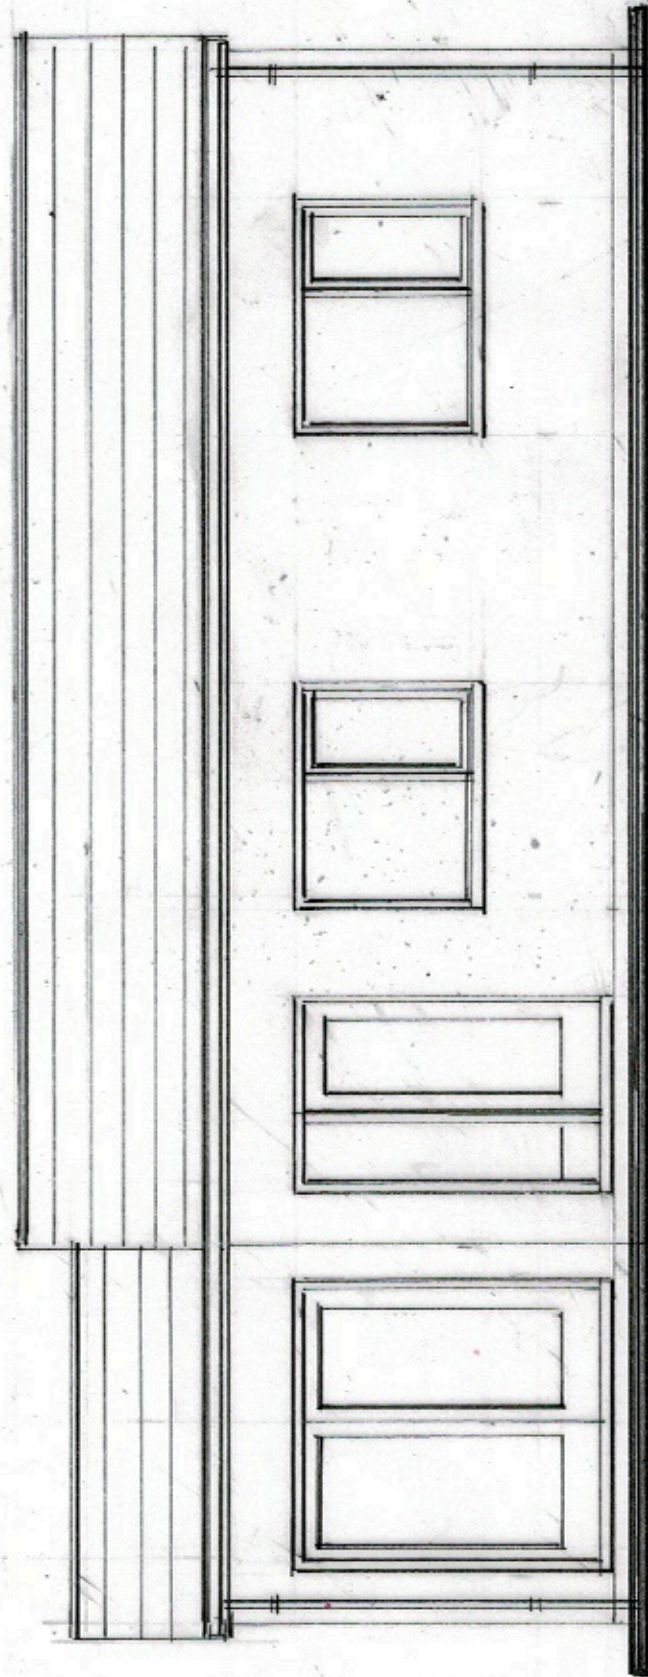


Front Elevation

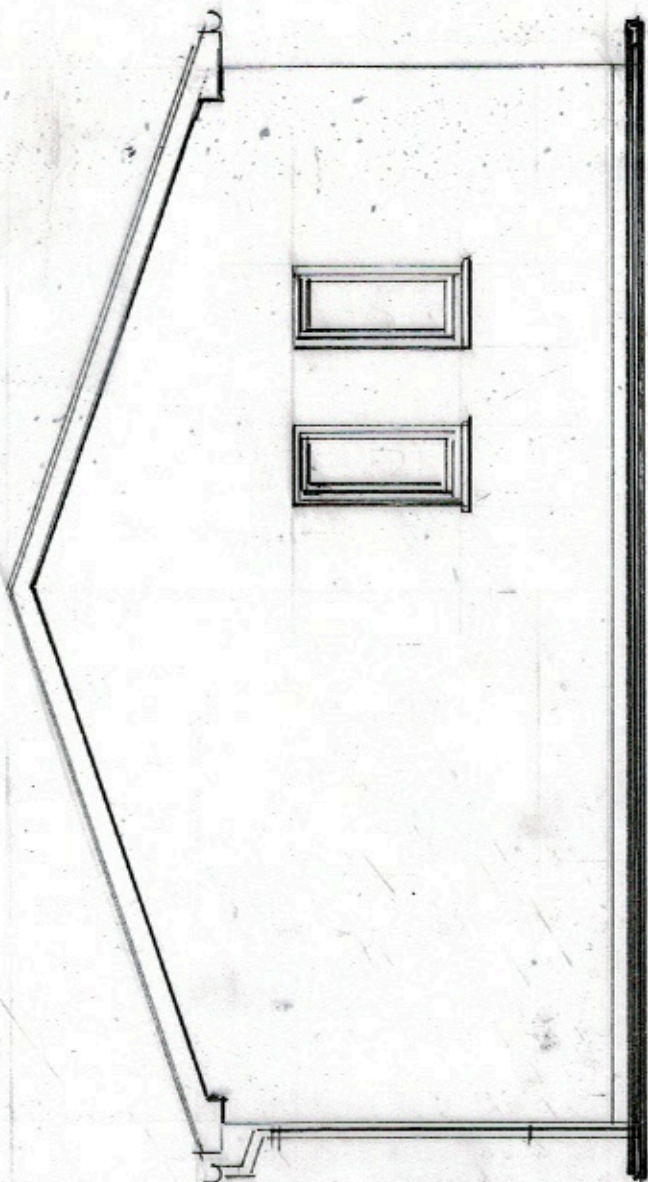

Side Elevation

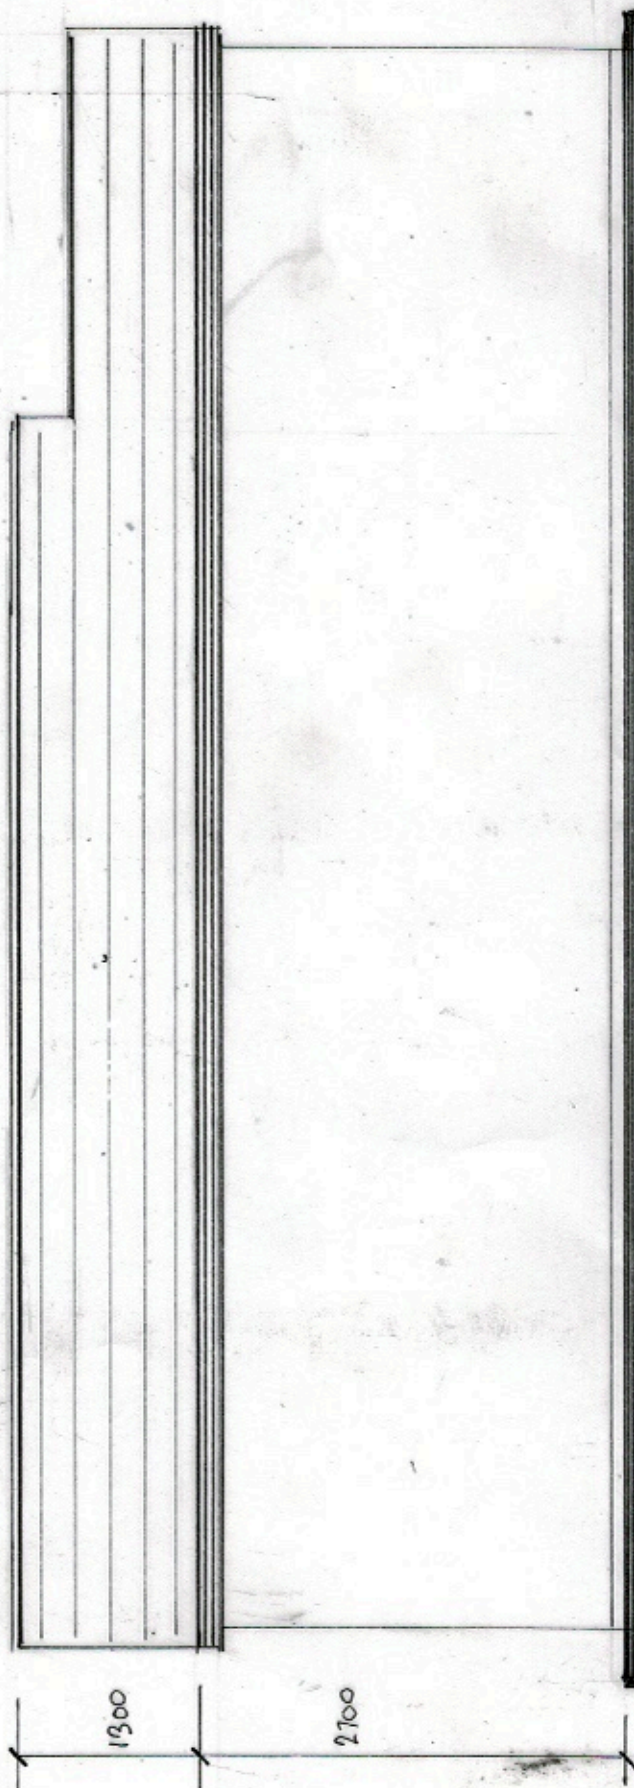


Rear Elevation

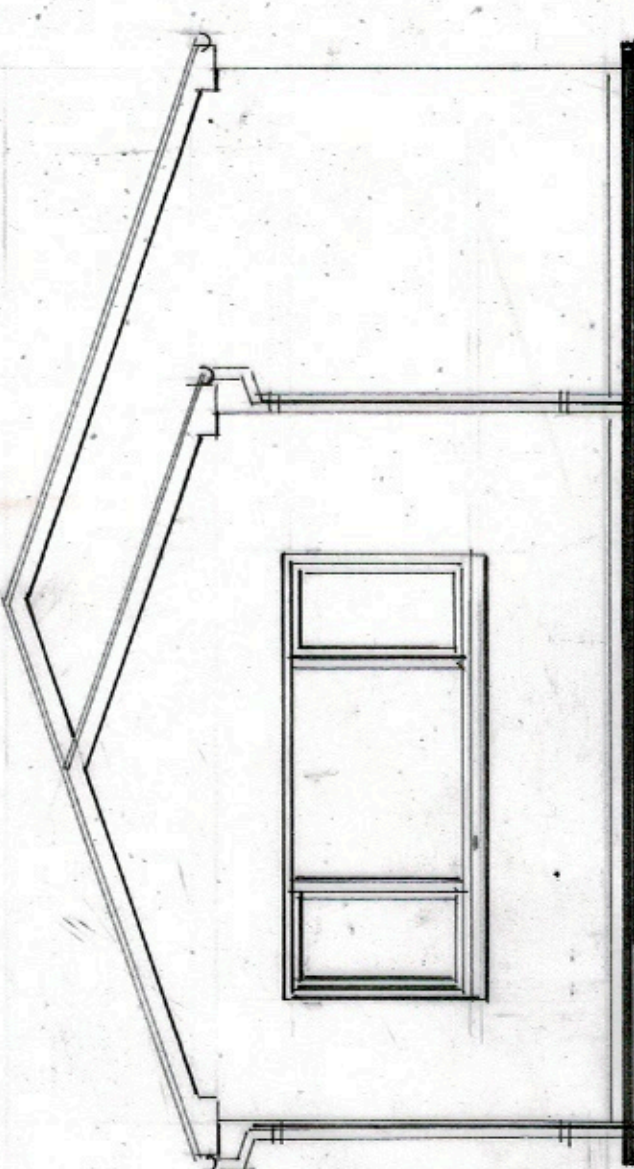

Flank Elevation

BIRD AND BAT BOXES TO
BE ATTACHED TO ANNEX

WALLS - PROPRIETRY CEMENT
BOARD CLADDING
ROOF - ETERNITE LOW PITCH SLATES
WINDOWS AND DOORS - UPVC

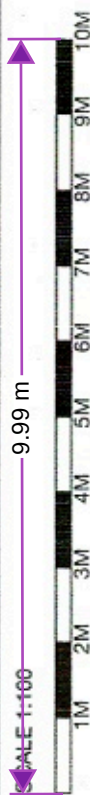

Rev: _____



PROPOSED GRANNY ANNEX

MRS J FINCH 24A WILLOW WALK CULVERSTONE GREEN MEOPHAM DA13 0QS

1:100 @ A3 010625/4 OF 5 66M² PROPOSED ELEVATIONS

WESTLEIGH DESIGN