



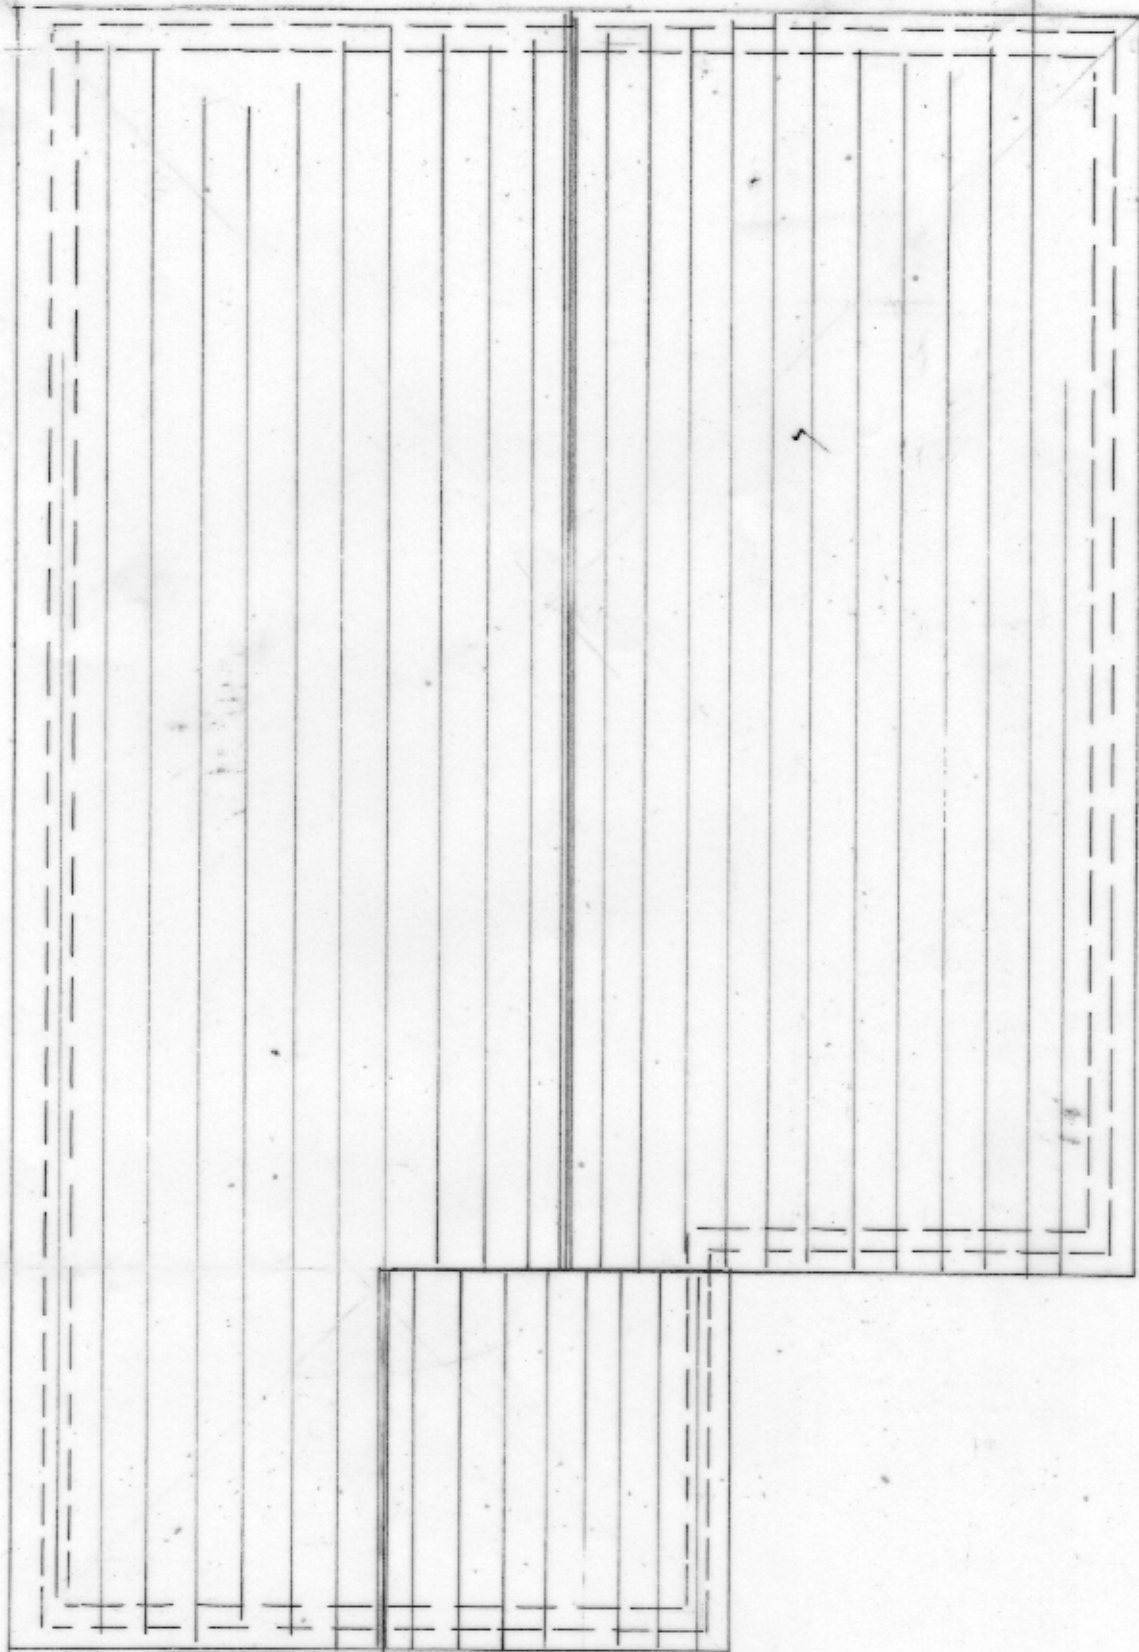

Roof Plan



Rev: _____

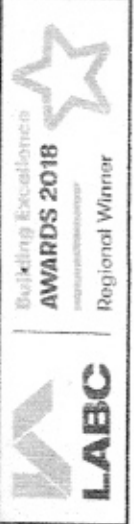

PROPOSED GRANNY ANNEX
MRS J FINCH 24A WILLOW WALK CULVERSTONE GREEN MEOPHAM DA13 0QS
1:50 @ A3 010625/3 OF 5 66M² PROPOSED ROOF PLAN