



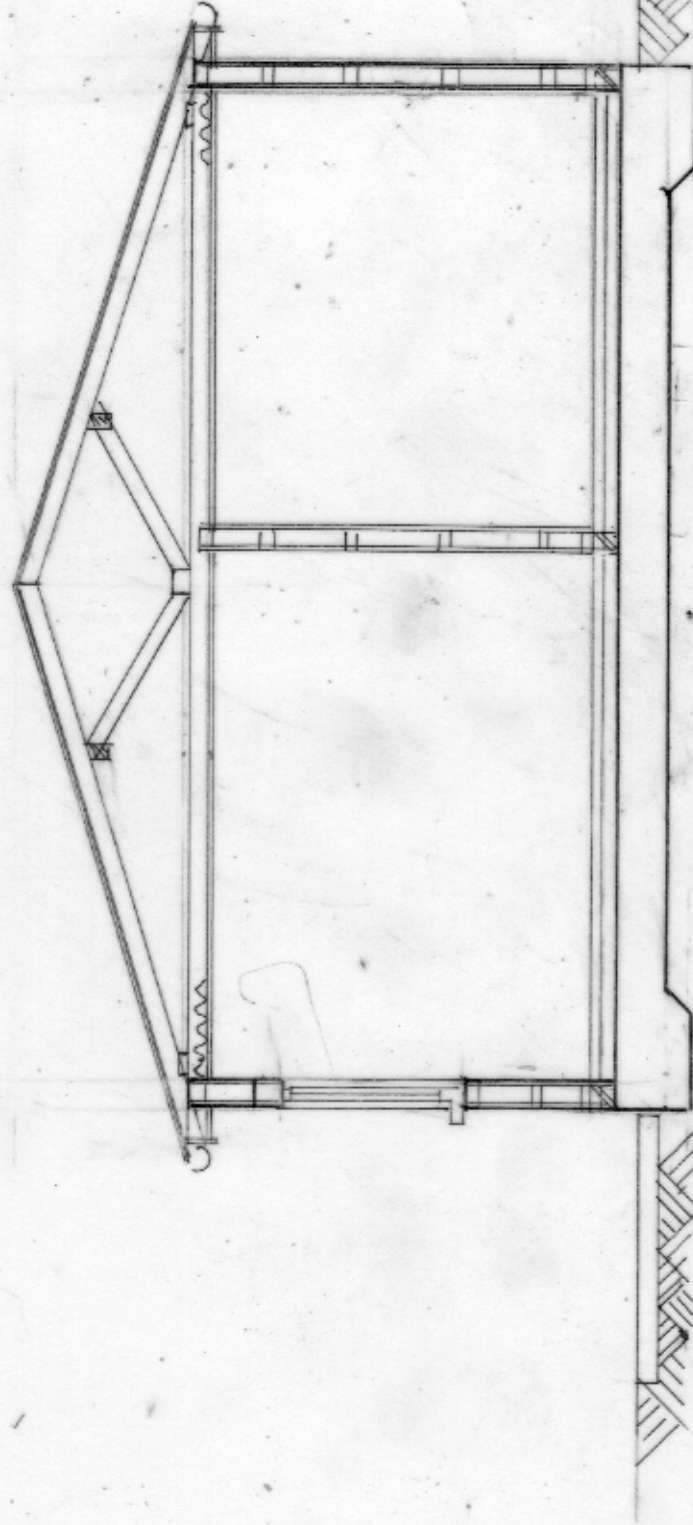

Section 1-1

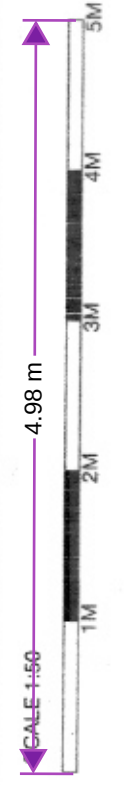

**WESTLEIGH DESIGN**

Rev: \_\_\_\_\_  
 \_\_\_\_\_  
 \_\_\_\_\_



**PROPOSED GRANNY ANNEX**  
**MRS J FINCH 24A WILLOW WALK CULVERSTONE GREEN MEOPHAM DA13 0QS**  
**1:50 @ A3 010625/5 OF 5 66M<sup>2</sup> PROPOSED SECTION**