



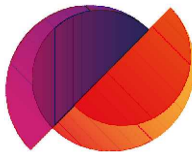


GENERAL NOTES				
Use written dimensions only, do not scale from drawing. Use latest revision of all referenced information.				
LAT 51.442515		LONG 0.367703		
A	01-08-2025	New BT Streethub Structure	RMK	ABH
Rev	Date	Description	Drawn	Chkd
 mitie				
				
Drg Status PLANNING				
Cell No. & Name 3—GRA002				
Site Name & Address Pavement o/s 15–16 New Road, Gravesend, DA11 0AA				
Drawing Title SITE LOCATION MAPS				
Scale As Shown		Date 01–08–2025		
Drawn By RMK		Checked By ABH		
Drawing Number 001			Revision A	

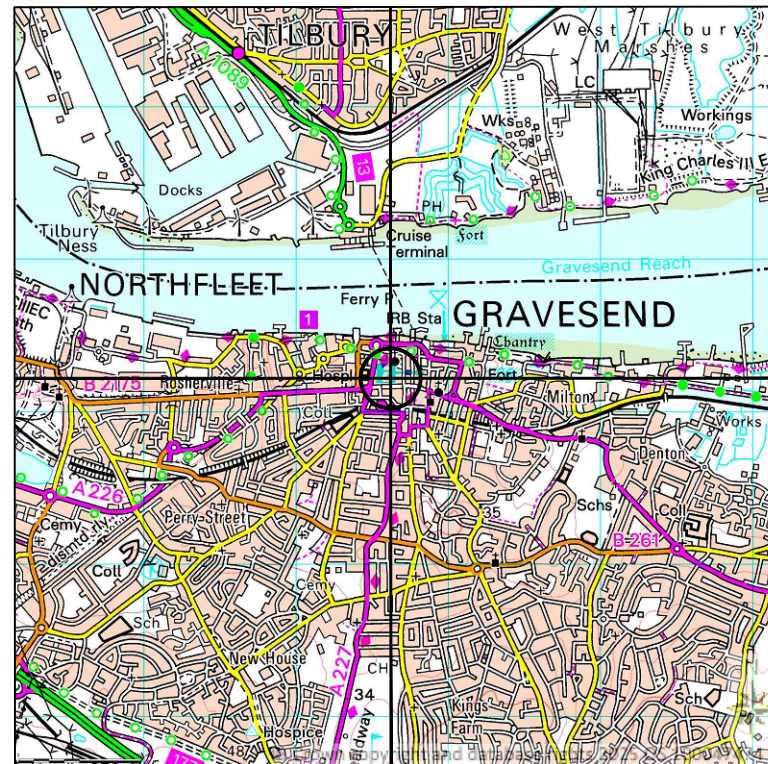

SITE LOCATION
SCALE 1:50000

Ordnance Survey map extract based upon Landranger map series with the permission of the controller of His Majesty's Stationery Office.
Mitie licence no. 100047474.
Crown copyright.

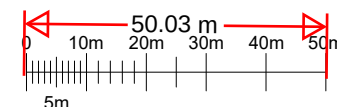

DETAILED SITE LOCATION
SCALE 1:1250

Ordnance Survey map extract based upon Landranger map series with the permission of the controller of His Majesty's Stationery Office.
Mitie licence no. 100047474.
Crown copyright.