



NOTES


1. ALL DIMENSIONS TO BE CHECKED AND CONFIRMED ON SITE
2. ALL DISCREPANCIES ARE TO BE REPORTED TO PRIOR TO WORK STARTING
3. ALL WORK AND MATERIALS TO BE IN ACCORDANCE WITH THE BUILDING REGULATIONS AND TO COMPLY WITH RELEVANT BRITISH STANDARDS
4. COPYRIGHT RESERVED.

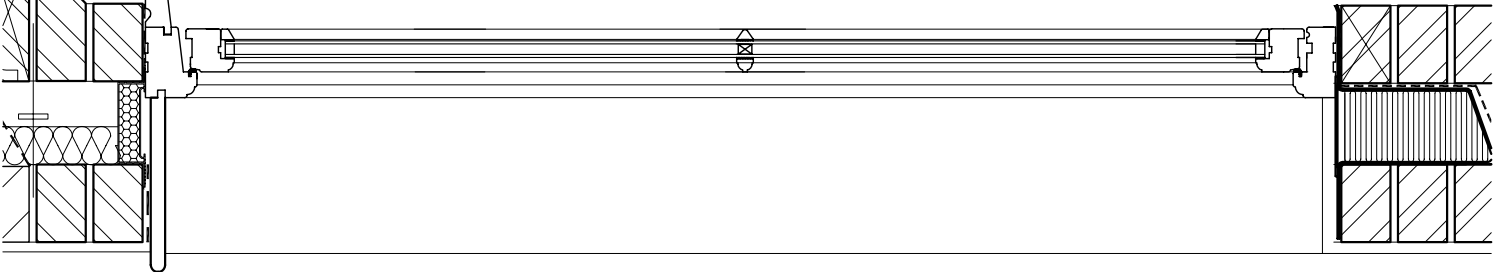


WINDOW TYPE A (CASEMENT) – SECTION 1-1
SCALE 1:10 @ A3

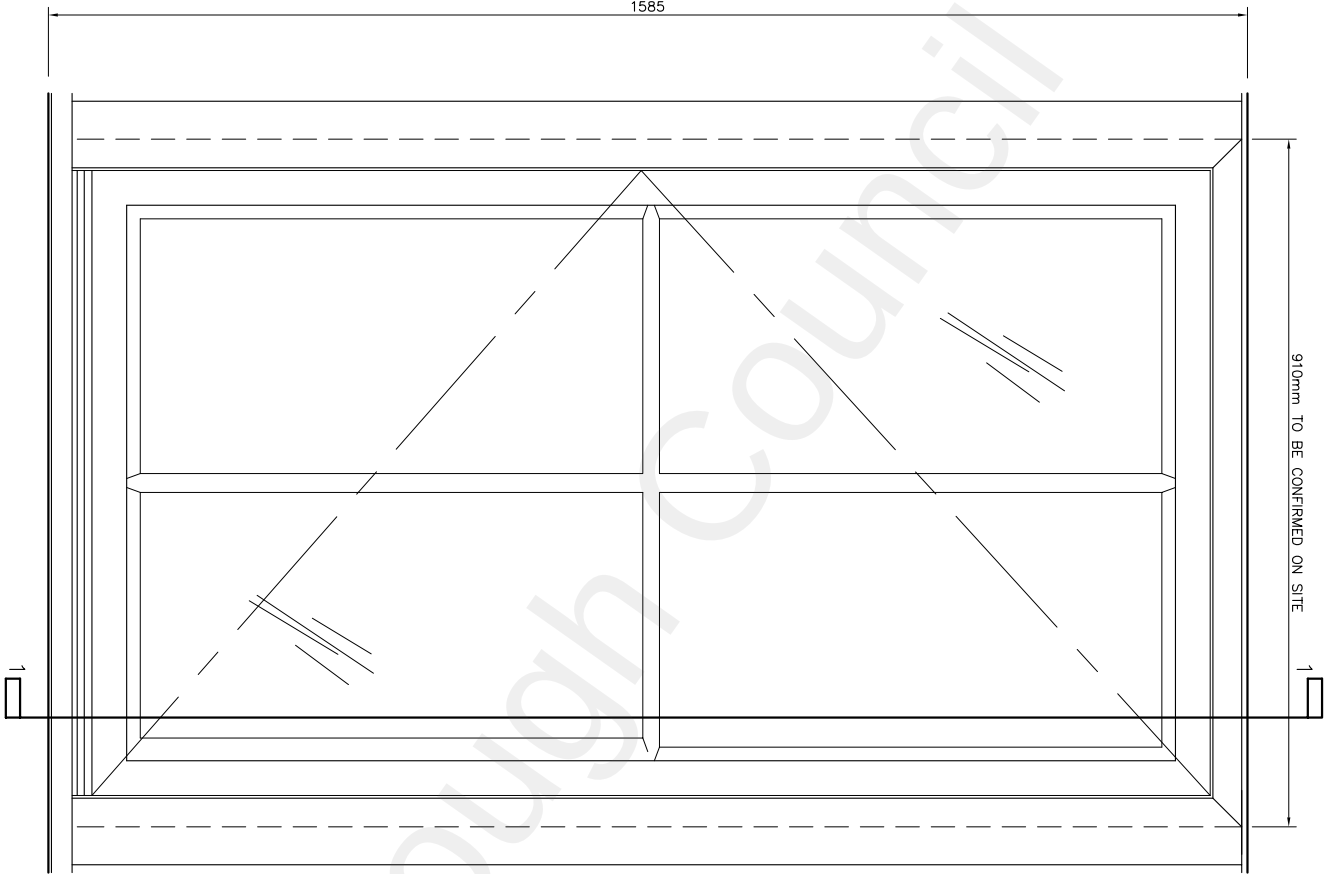


WINDOW TYPE A (CASEMENT) – ELEVATION
SCALE 1:10 @ A3

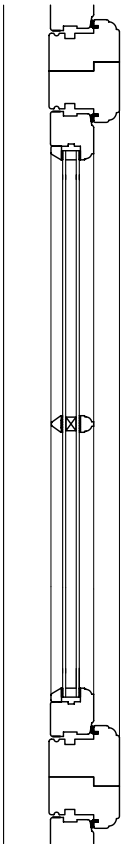


WINDOW TYPE A (CASEMENT) – PLAN
SCALE 1:10 @ A3

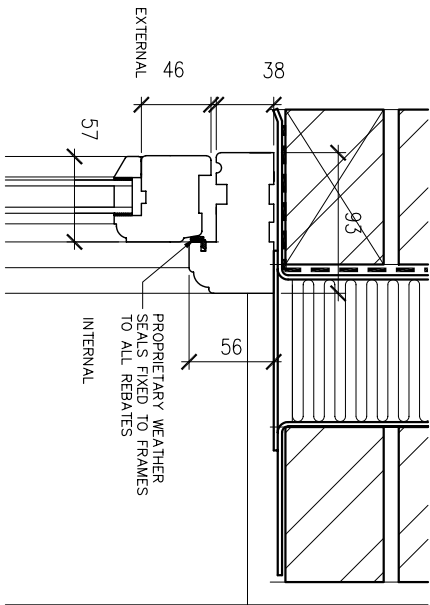


HEAD DETAIL – SECTION 1-1
SCALE 1:5 @ A3

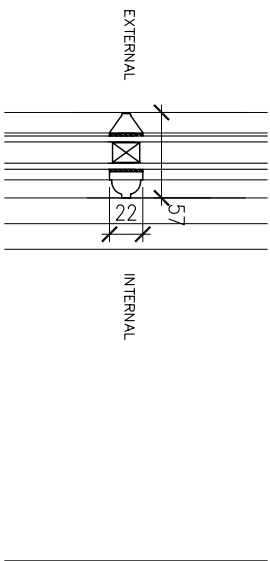


GLAZING BAR DETAIL – SECTION 1-1
SCALE 1:5 @ A3

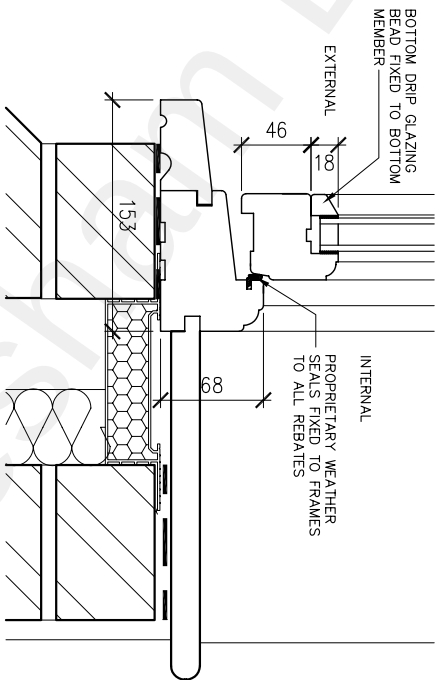


SILL DETAIL – SECTION 1-1
SCALE 1:5 @ A3

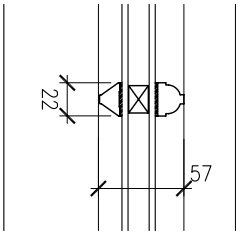

GLAZING BAR DETAIL – PLAN
SCALE 1:5 @ A3

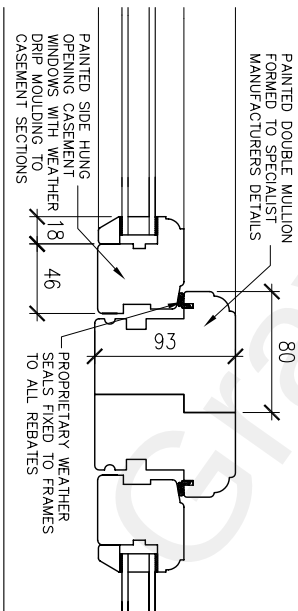

JAMB DETAIL – PLAN
SCALE 1:5 @ A3

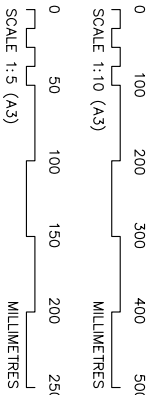

HP ARCHITECTS LTD
Company number: 8686051
7 Hatfield Street London SE26 6JA and
4 Wiggenhall Rd, Watford, Herts, WD18 0AL

Client
MR W MILLINGTON
IVY COTTAGE, CHESTNUT CORNER,
THE RIDGEWAY, KENT DA12 3LW

Project
PROPOSED PART FIRST FLOOR
REAR EXTENSION AND REAR
CONSERVATORY

Drawing
CASEMENT WINDOW DETAILS
TYPE A
SHEET 1 OF 2

Drawn by	JPP	Date	30.12.15
Drawing No.	HPA/PL/1125/004	Revision	

Drawing Scale: AS SHOWN