




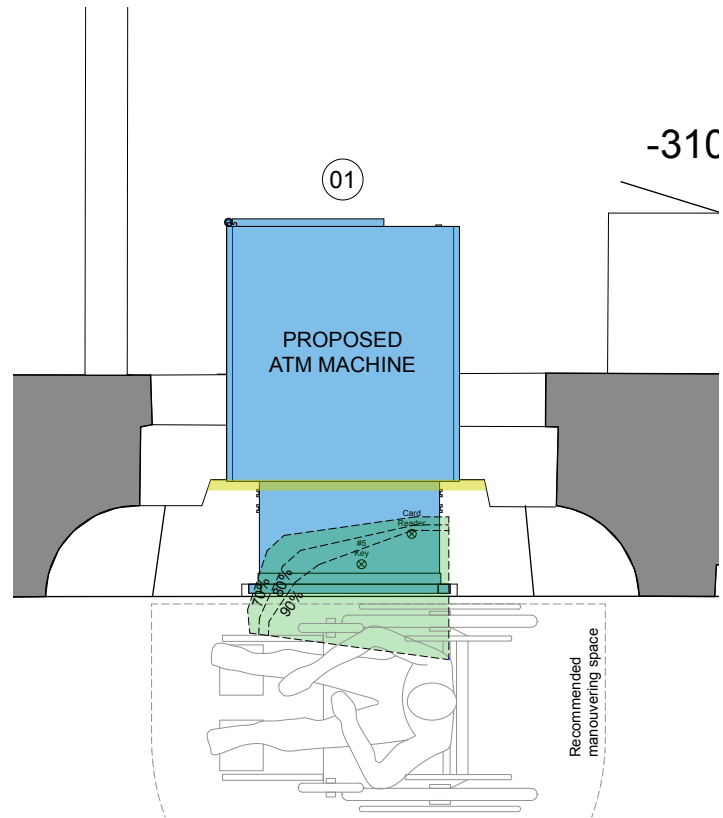


06 Detailed Plan Of Affected Area
1:25@A3

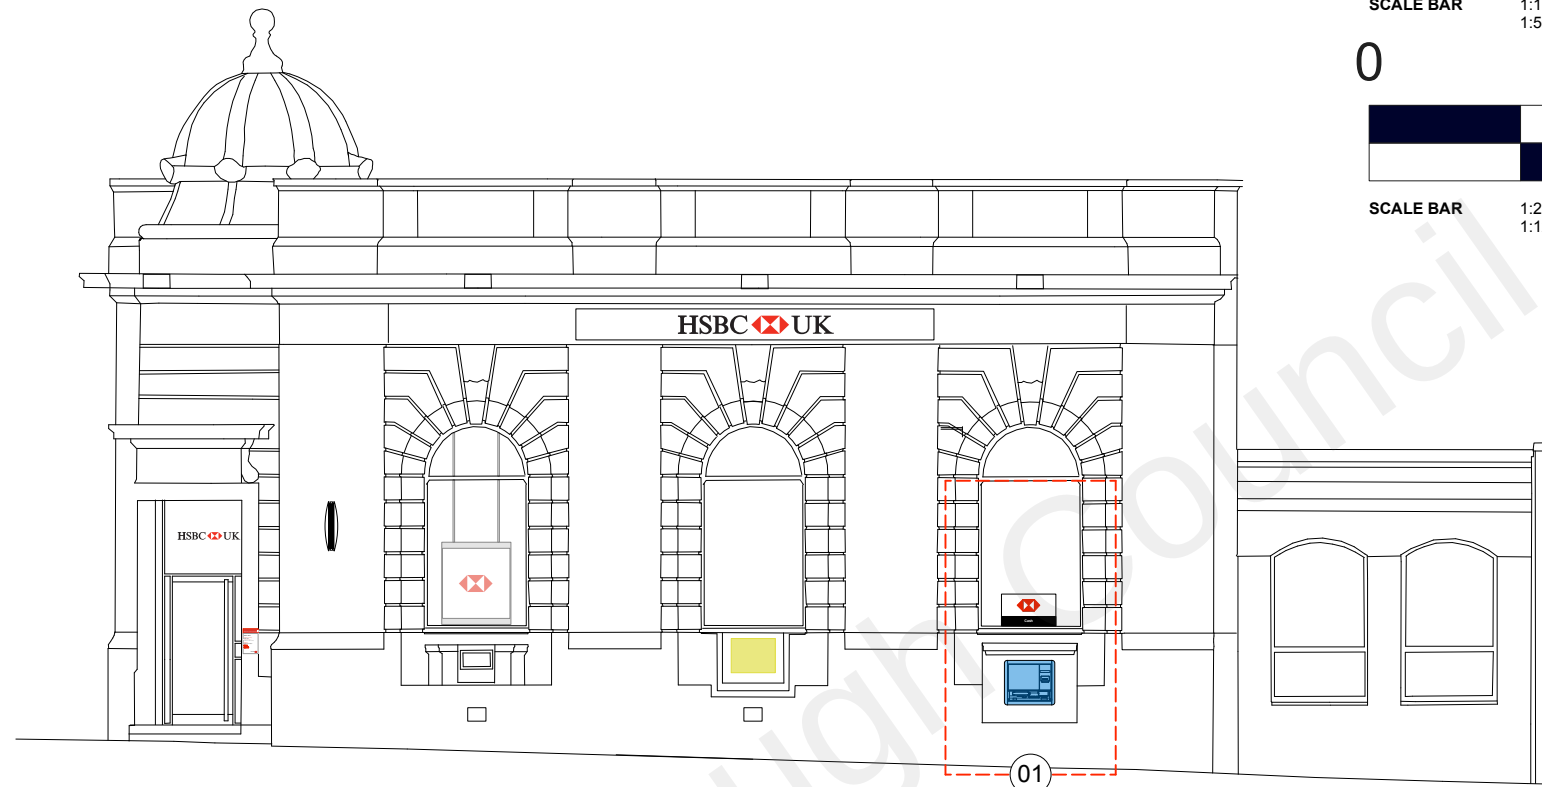


07 Proposed Elevation
1:100@A3

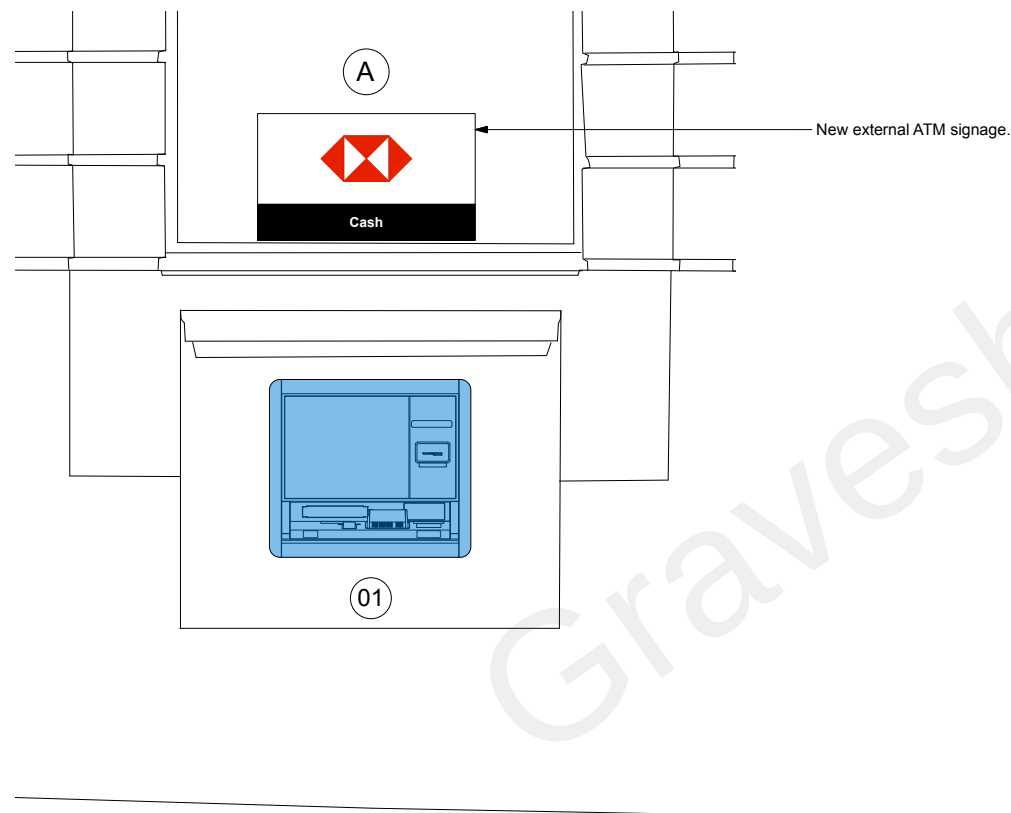

08 Detailed Elevation Of Affected Area
1:25@A3

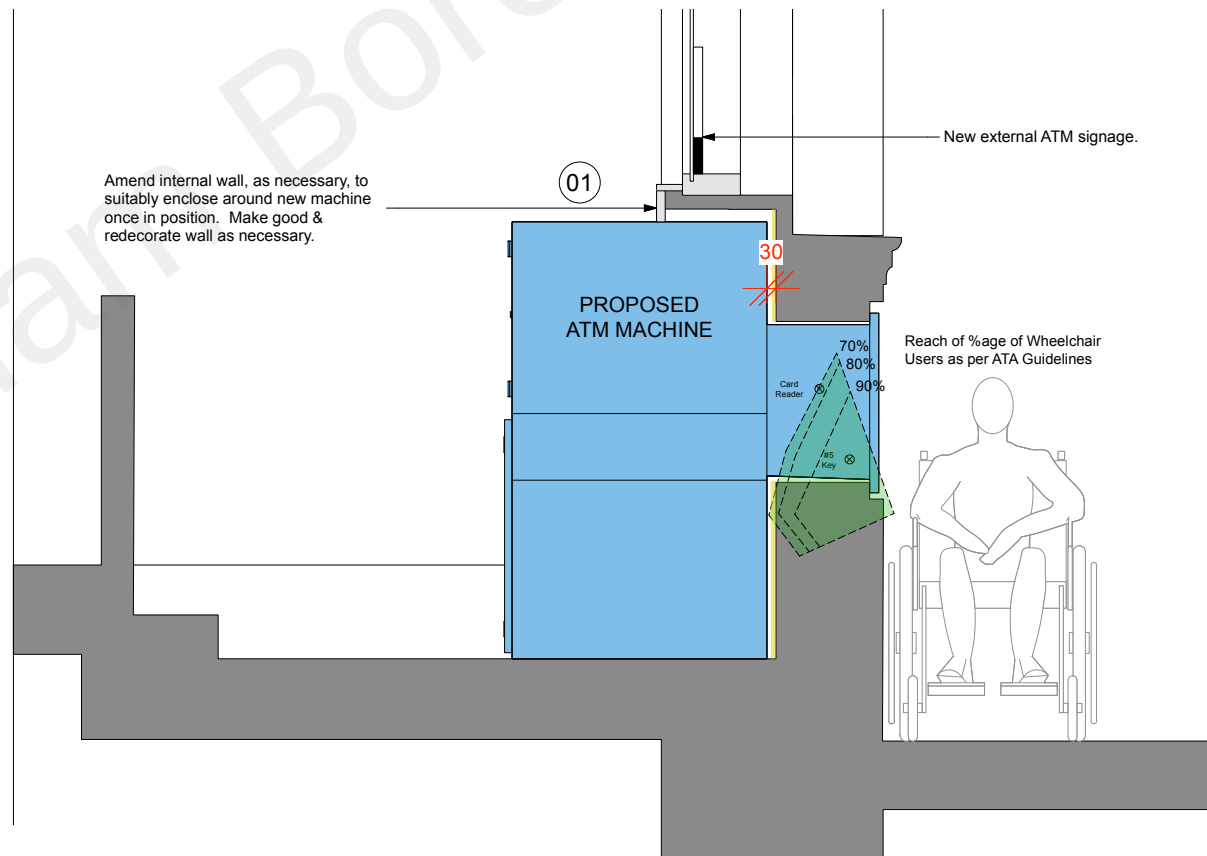

09 Detailed Section Of Affected Area
1:25@A3

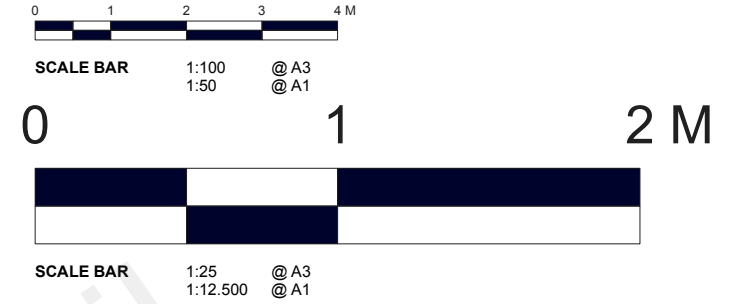


LEGEND

- SELF SERVICE MACHINE NEW EQUIPMENT
- AREA OF REQUIRED ADJUSTMENT TO (EXISTING/PROPOSED)
- EXISTING STRUCTURE

SCOPE OF WORKS

- NEW EXTERNAL ATM TO BE INSTALLED THROUGH EXISTING ATM APERTURE WITH MINOR ADJUSTMENTS WHERE REQUIRED - INTERNAL WALL TO BE CUT AWAY / AMENDED TO ALLOW FOR A MINIMUM GAP OF 30MM BETWEEN MACHINE AND FACE OF WALL.
- INSTALL NEW EXTERNAL ATM BUTTON SIGNAGE, POSITIONED ON WINDOW CILL ABOVE NEW MACHINE.
- STRUCTURAL ENGINEER REQUIRED TO ASSESS LOADS ON SLAB DUE TO BASEMENT BELOW - ALL WORKS SUBJECT TO STRUCTURAL ENGINEERS RECOMMENDATIONS.

SIGNAGE DETAILS

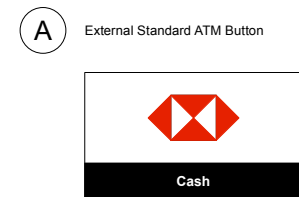

PUBLIC

DRAWING: [PR] EXTERNAL MACHINE DETAILS 01	SCALE: AS NOTED @ A3 @ A1
DRAWING No: 21035 030 22	REVISION: A
DRAWN BY / OFFICE: JF / DORCHESTER	

A&Q
PARTNERSHIP

UNITED KINGDOM • HONG KONG
www.aqp.co.uk
architecture | design | masterplanning | interiors

REVISION
A Scale bar(s) added to drawing

BY CW DATE 01/07/2022

REVISION

BY DATE

CONTRACTORS MUST CHECK ALL DIMENSIONS ON SITE. ONLY FIGURED DIMENSIONS ARE TO BE WORKED FROM. DISCREPANCIES MUST BE REPORTED TO THE ARCHITECT BEFORE PROCEEDING.
© THIS DRAWING IS COPYRIGHT

PLANNING

CLIENT: CORPORATE REAL ESTATE
PROJECT: GRAVESEND PIN GB6645