



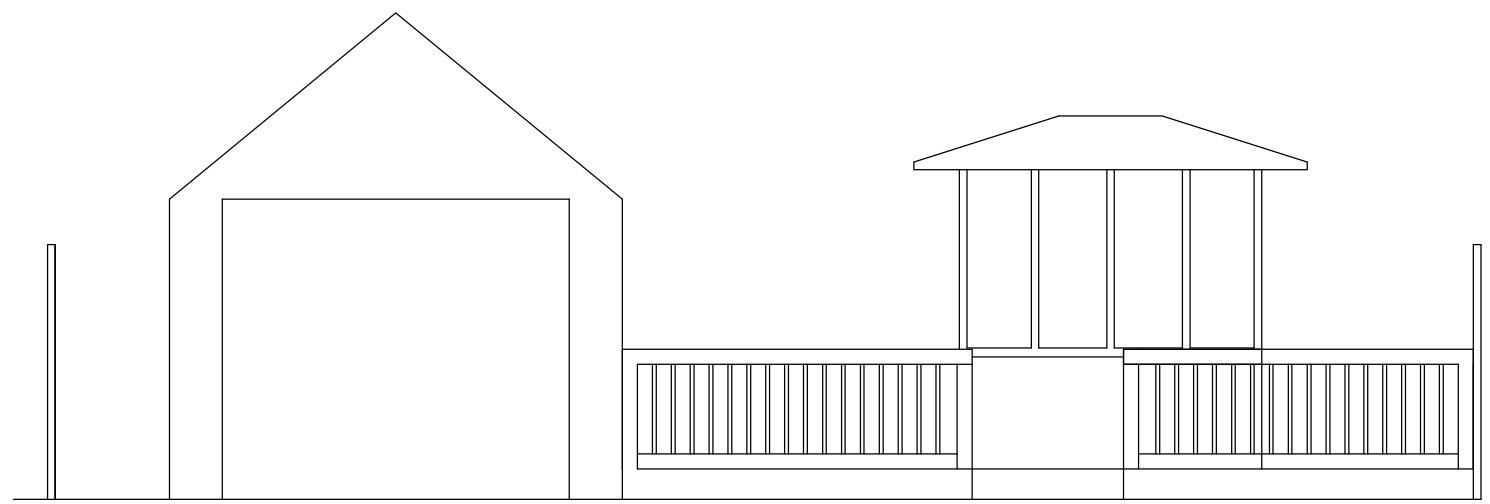

EXISTING ELEVATION

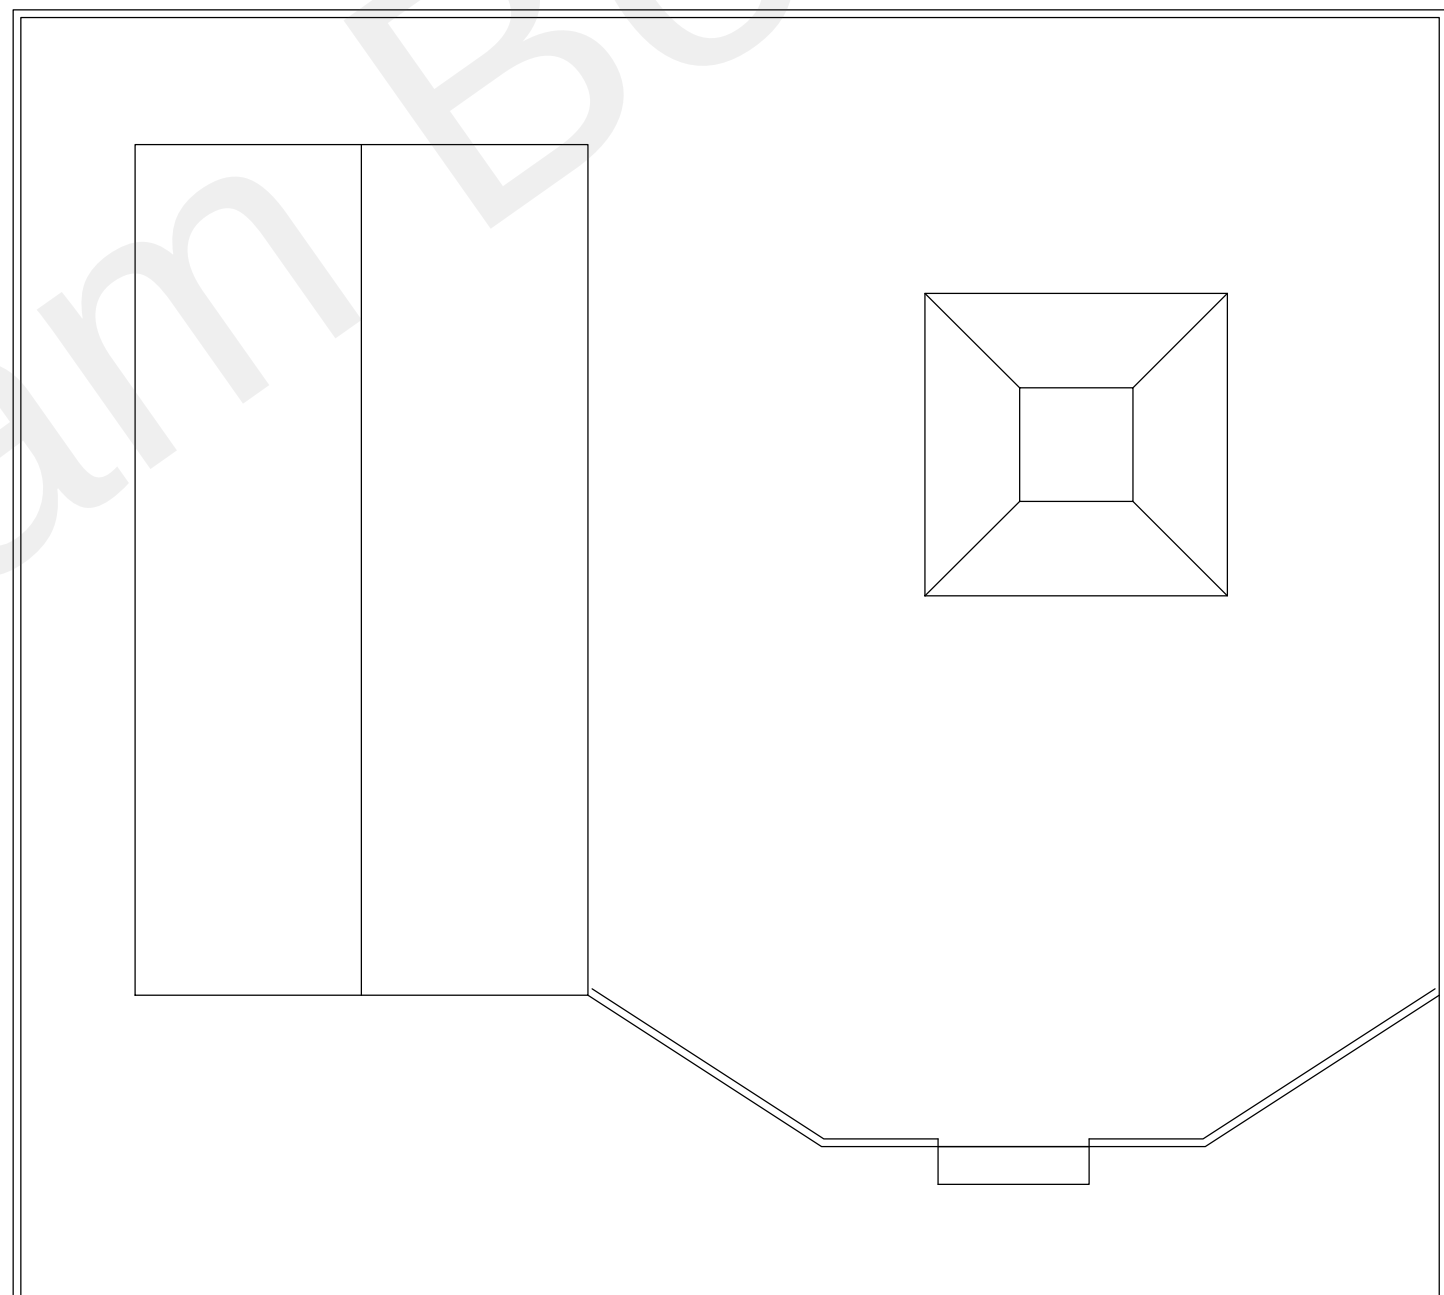

EXISTING PLAN



Client

Bal Aujla

Project

30c Old Road West, Gravesend, DA11 0LL

Drawing

Existing Plans and Elevations

Scale	Drawn	Checked	Date	Drg. No.	Rev.
1: 50 @ A1	SD	KH	Jan 2021	476/77	