


Scale 1:50

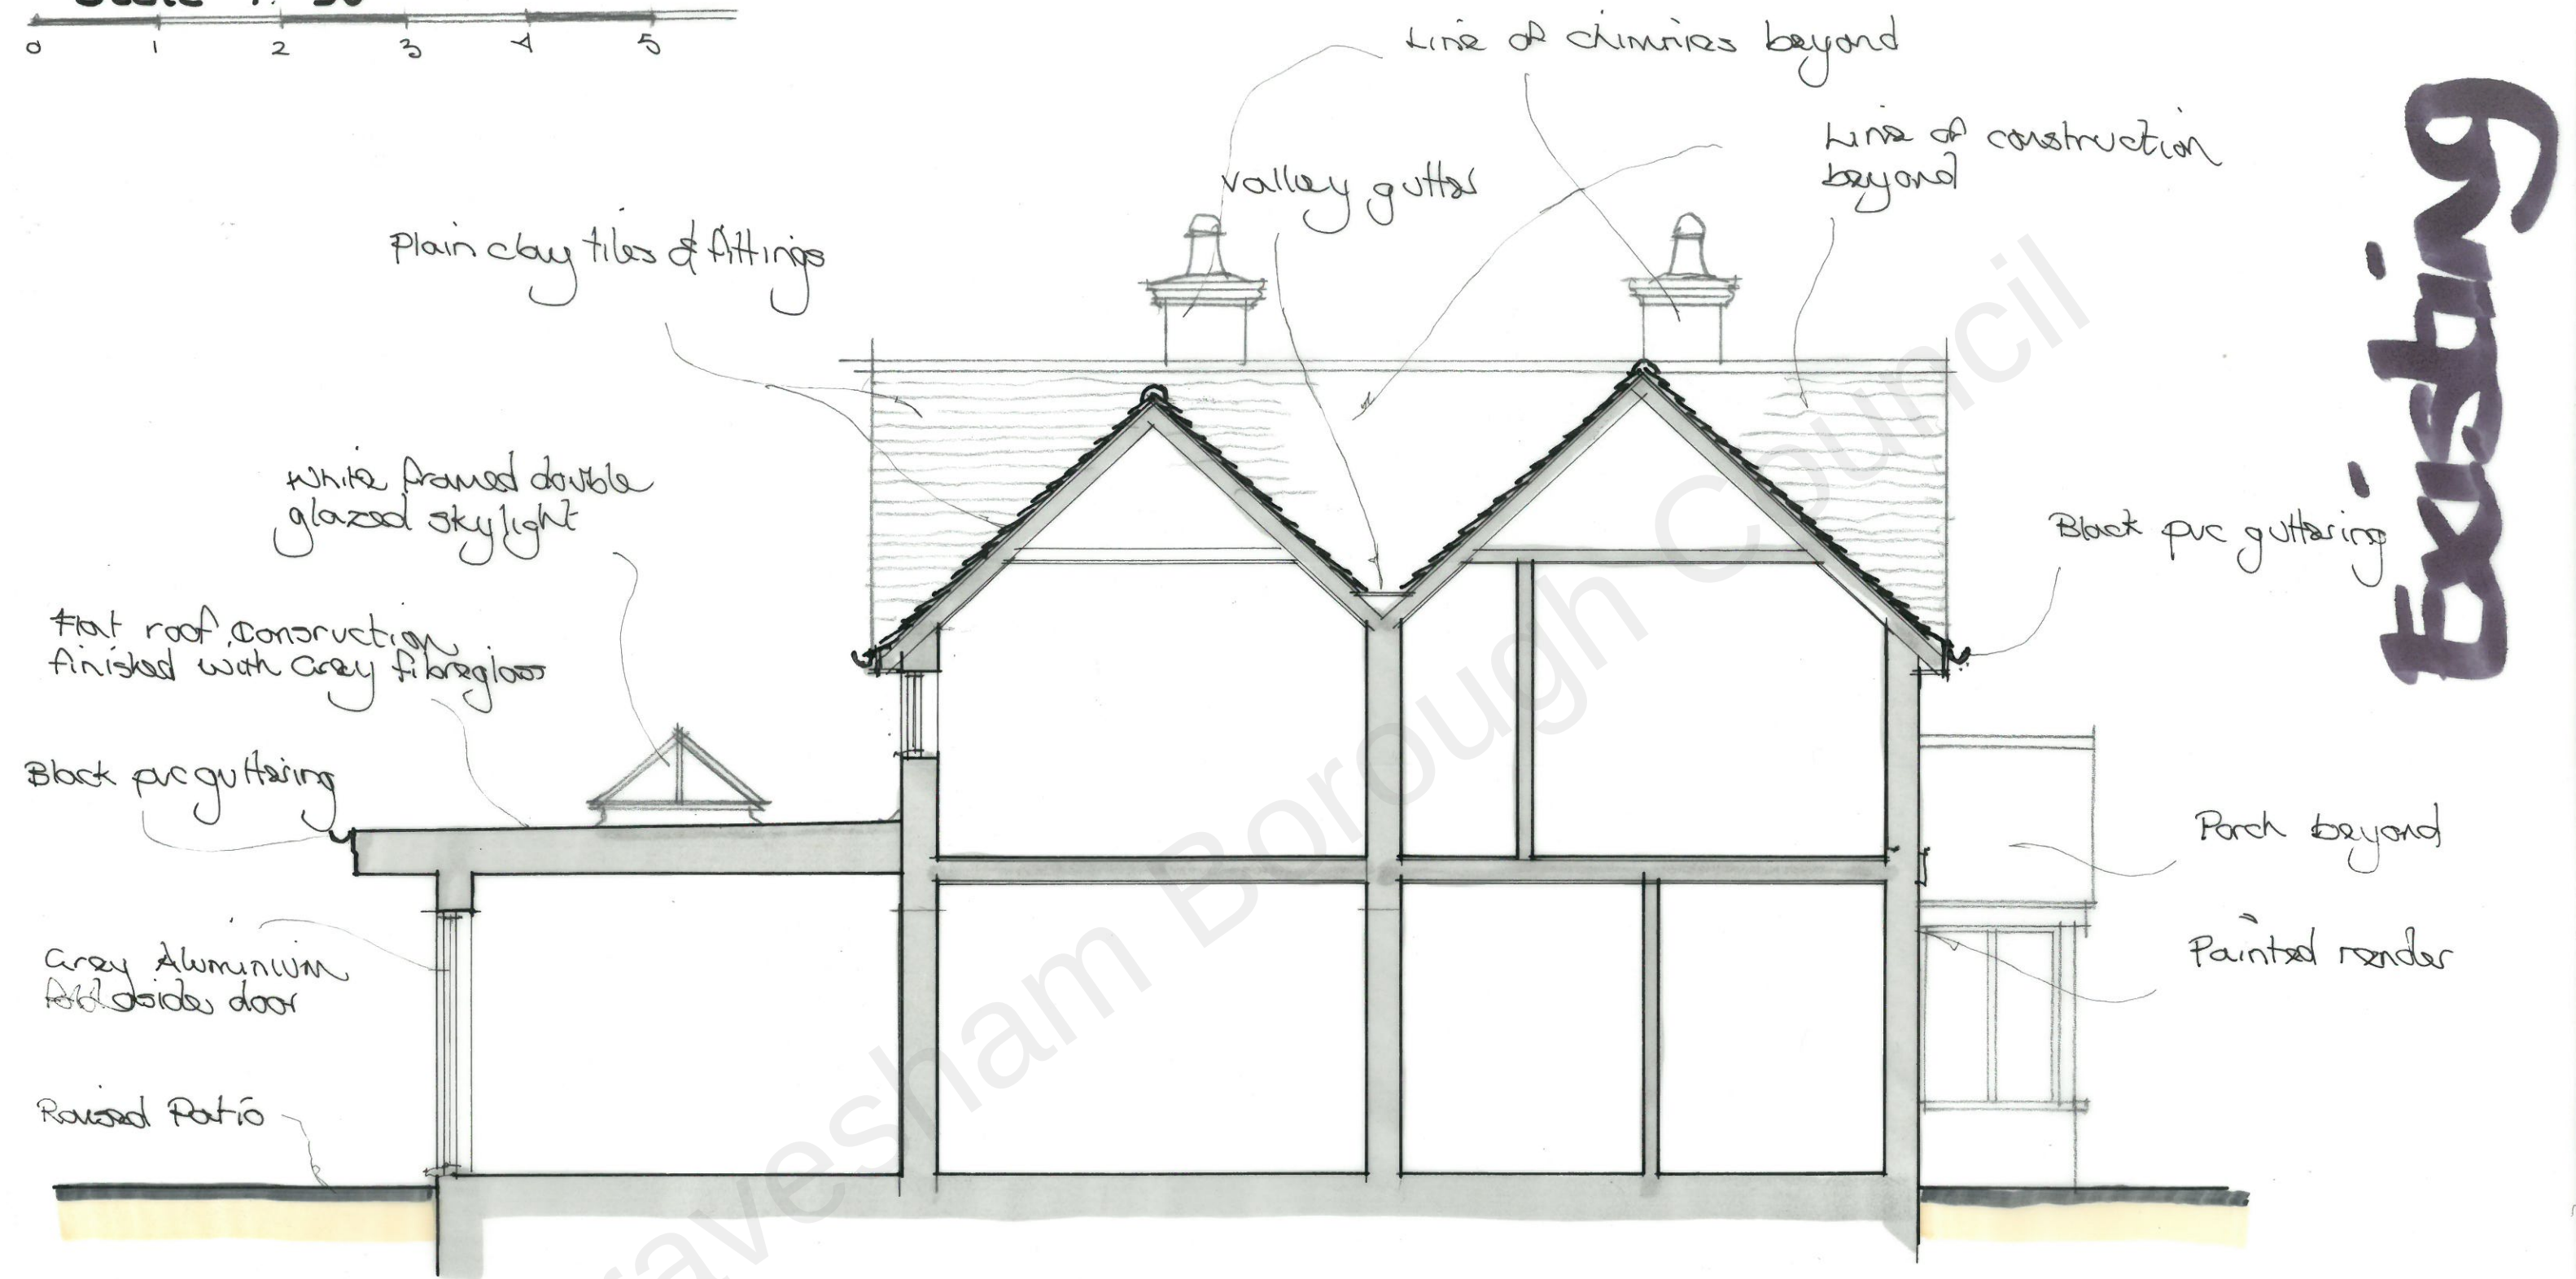

Plain clay tiles & fittings

Line of chimneys beyond

valley gutter

Line of construction beyond

White framed double glazed skylight

Flat roof construction finished with grey fibreglass

Block PVC guttering

Block PVC guttering

Grey Aluminium double door

Porch beyond

Painted render

Raised patio

Section

Extension & Alterations, Crabbles Cottage, Pear Tree Lane, Shorne, Gravesend, Kent
For Mr & Mrs M. Tutty-Johnson

A J SCOTT Building Designs Ltd. Architect
Forest House, Malthouse Lane, Warehorne, Ashford, Kent TN26 2EL
Tel 01233 733555 Mobile 07753 859569 E-Mail ajscott54@outlook.com

221/56-06