




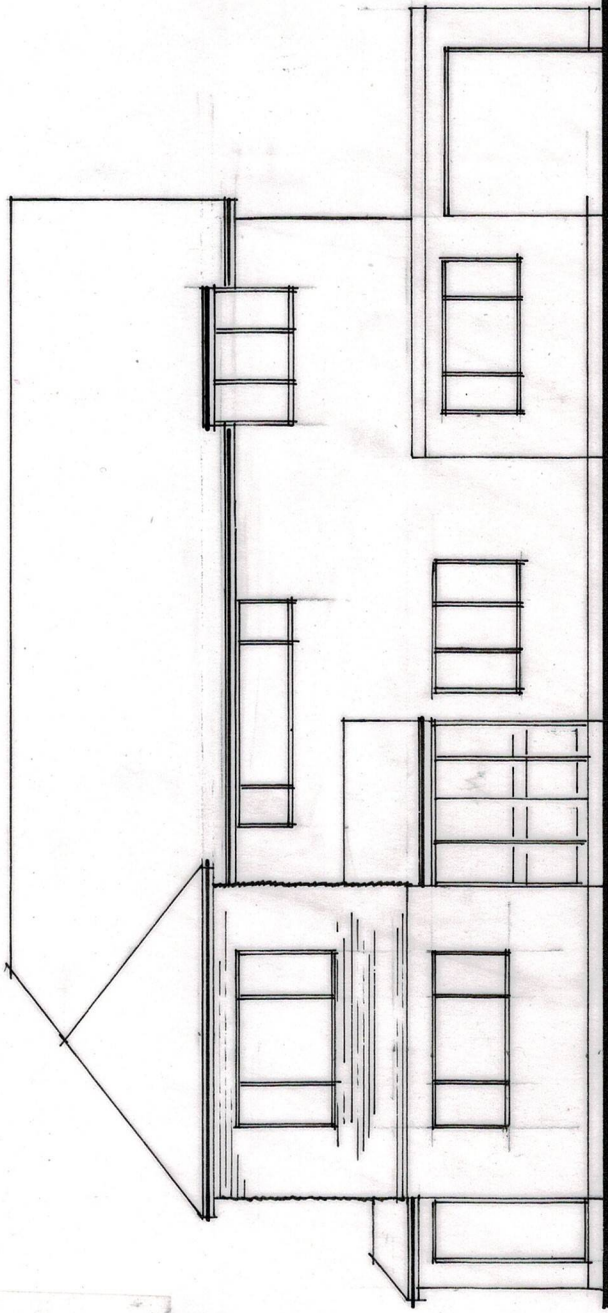


FRONT ELEVATION

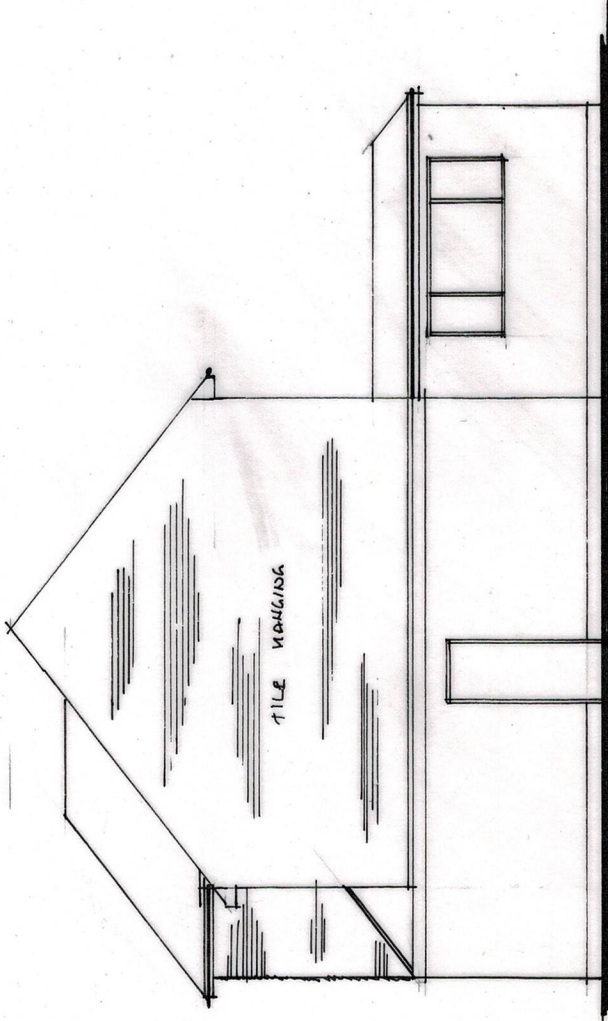

SIDE ELEVATION

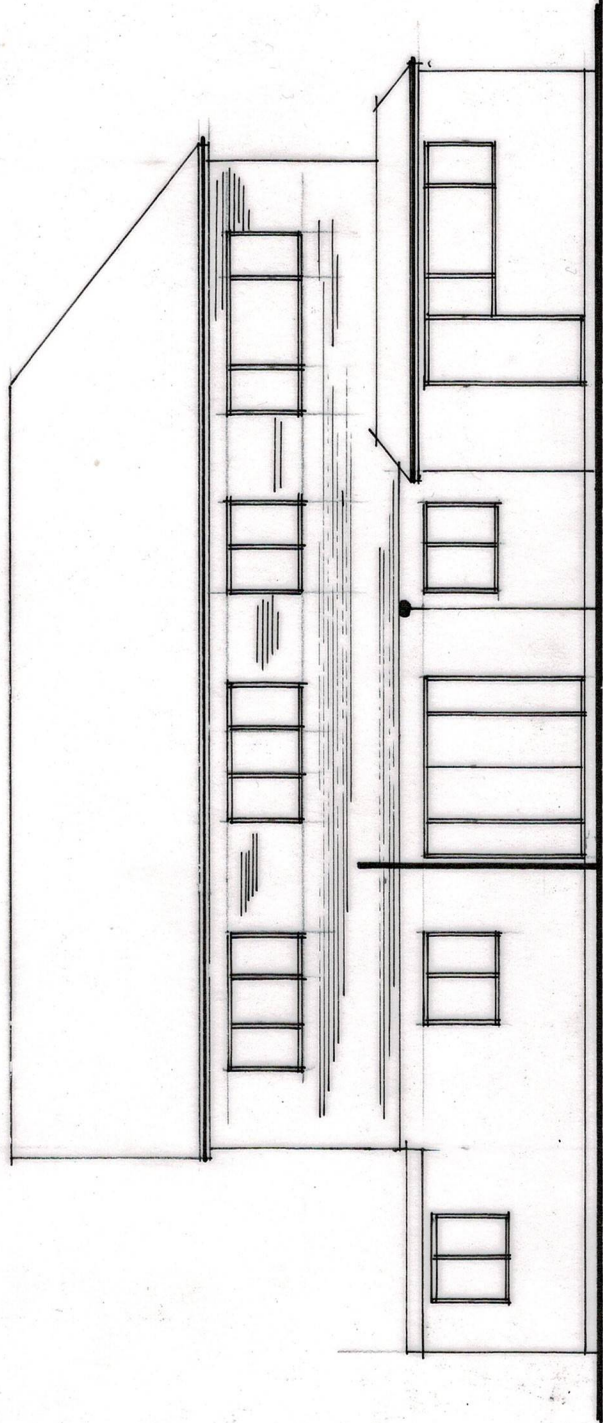


REAR ELEVATION

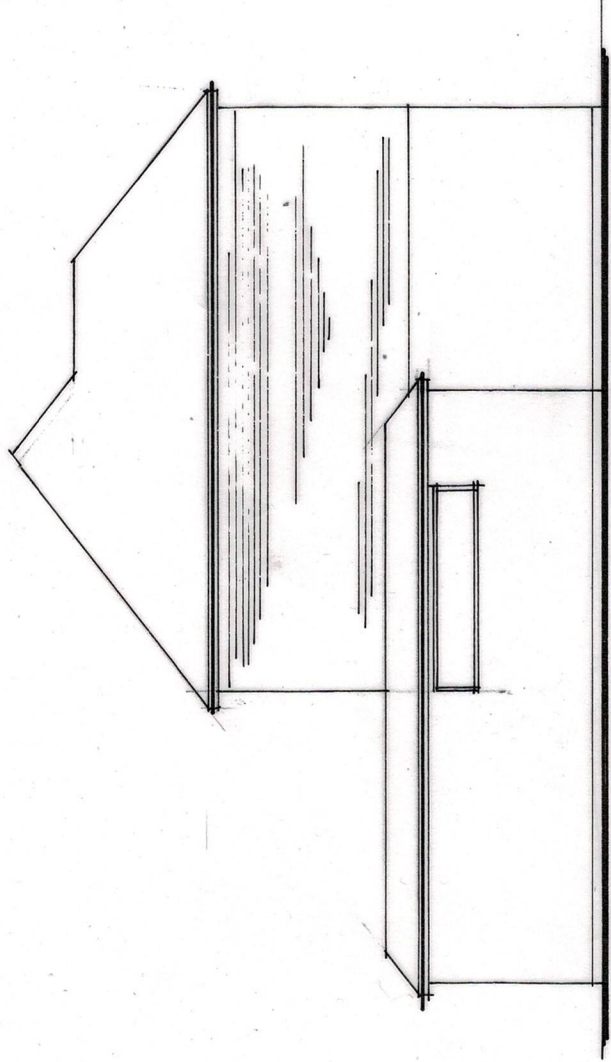

SIDE ELEVATION

EXISTING ELEVATIONS

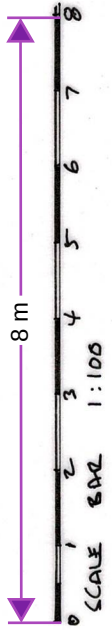

SINGLE STOREY REAR
EXTENSION TWO STOREY
SIDE EXTENSION
FIRST FLOOR FRONT EXTENSION

Mrs D. WARD
8 THE BECHES
CORHAM
KENT DA13 9BT
DRAW NO 24/02/03
DATE

SCALE 1/100
DATE