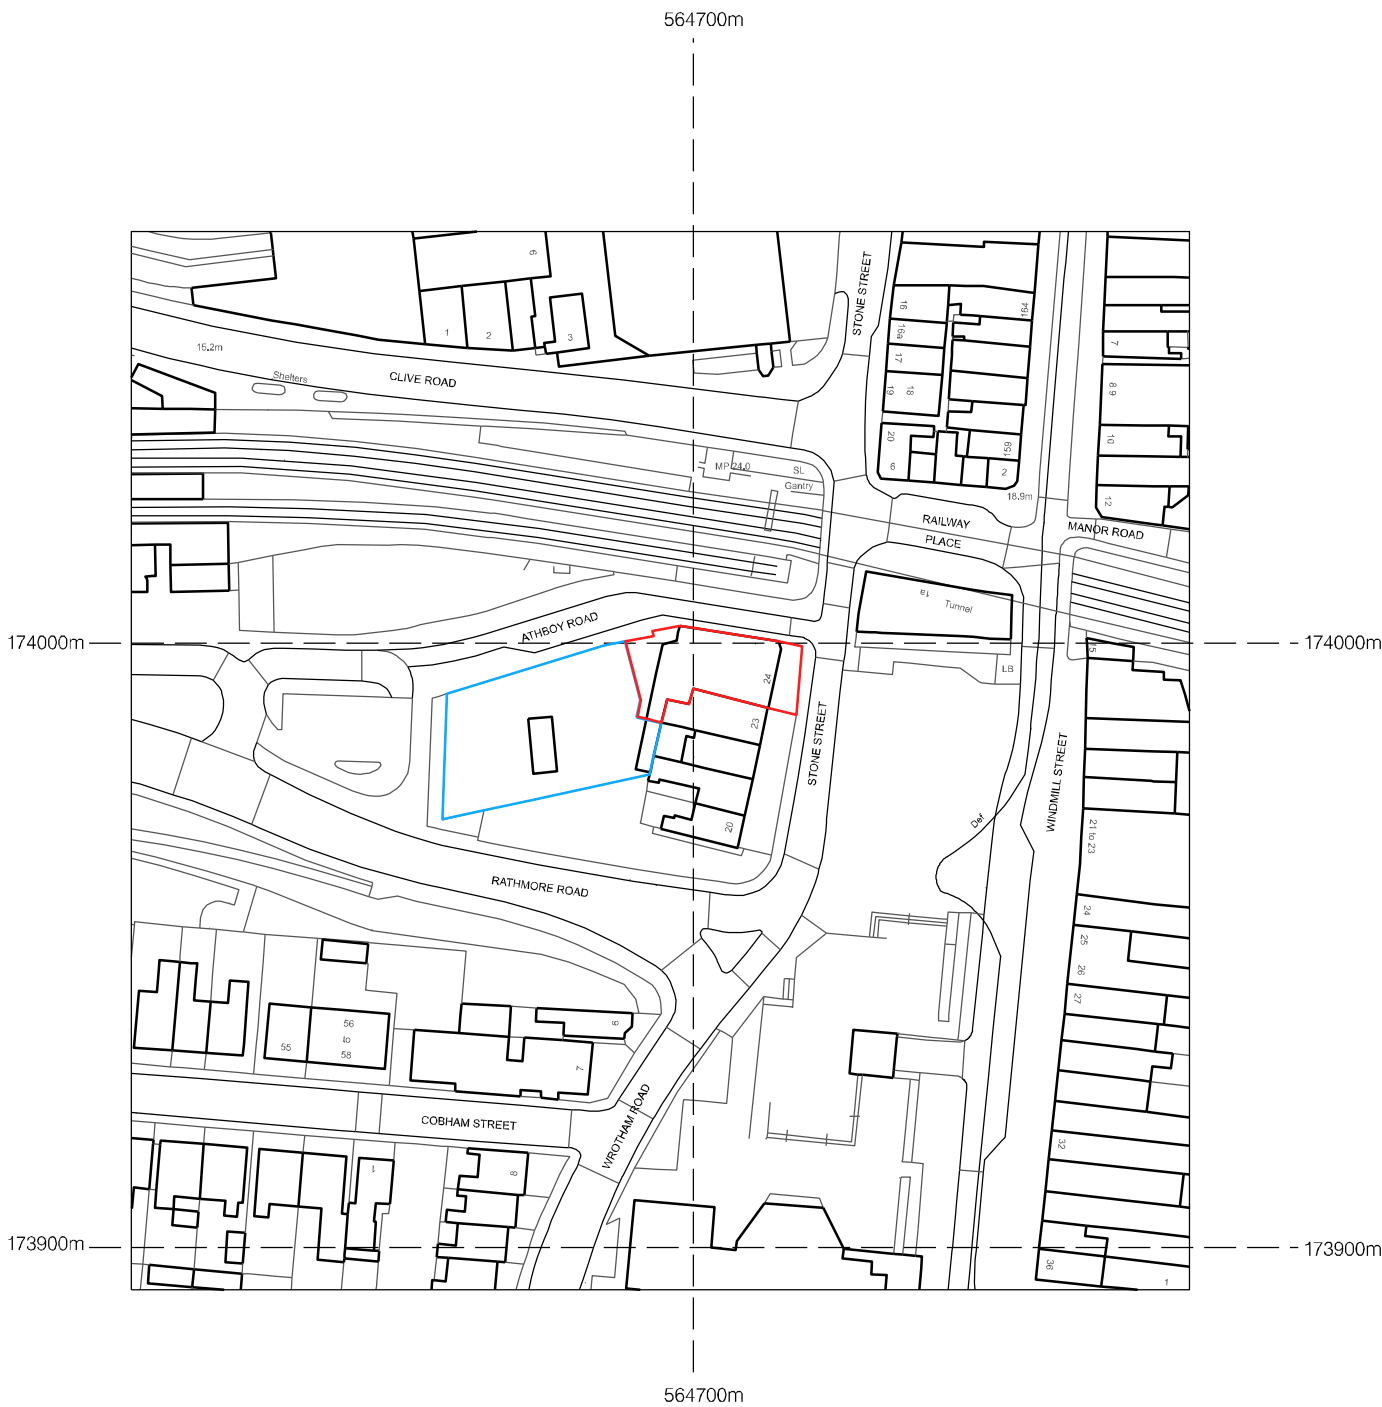


NORTH

PROJECT

24 STONE STREET, GRAVESEND, KENT, DA11 0NP

DRAWING TITLE

EXISTING LOCATION PLAN

SCALE 1:1250 @ A4

DATE : APRIL 2023

DRAWING No. 3580 / L / 01

REV. A

90 BOROUGH HIGH STREET
LONDON SE1 1LL

Tel: 020 7407 3700 - Fax: 020 7407 3800
email - proun@proun.co.uk

PROUN

ARCHITECTS • DESIGNERS • PLANNERS



This drawing is the Copyright of Proun Architects. Any copying in part or whole must be with the approval in writing of Proun Architects. All dimensions to be checked on site prior to commencement of works. This drawing should not be scaled. This drawing is to be read in conjunction with all associated written specifications