


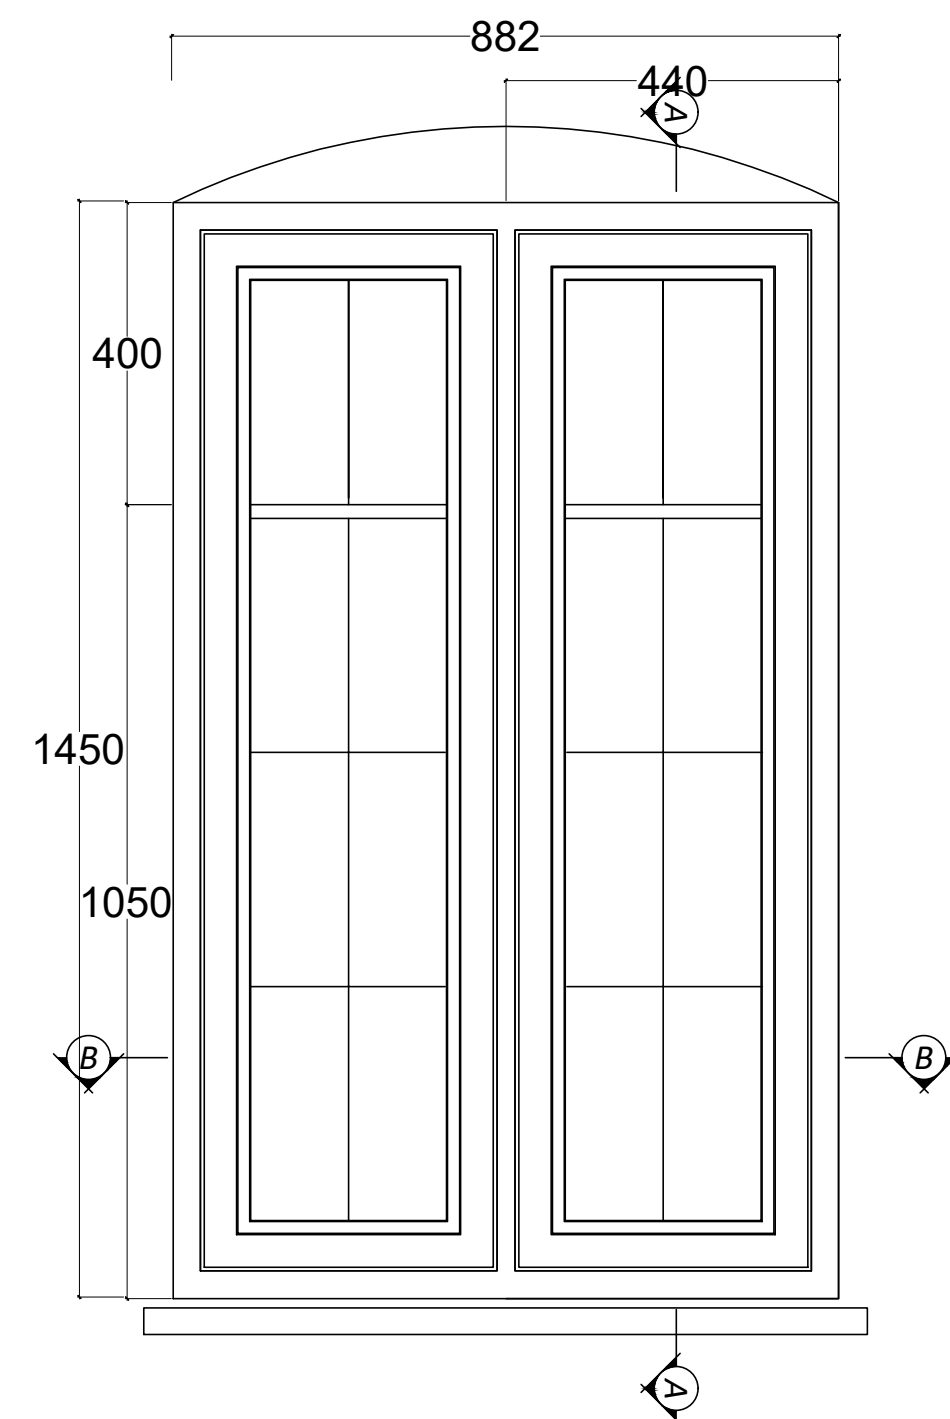
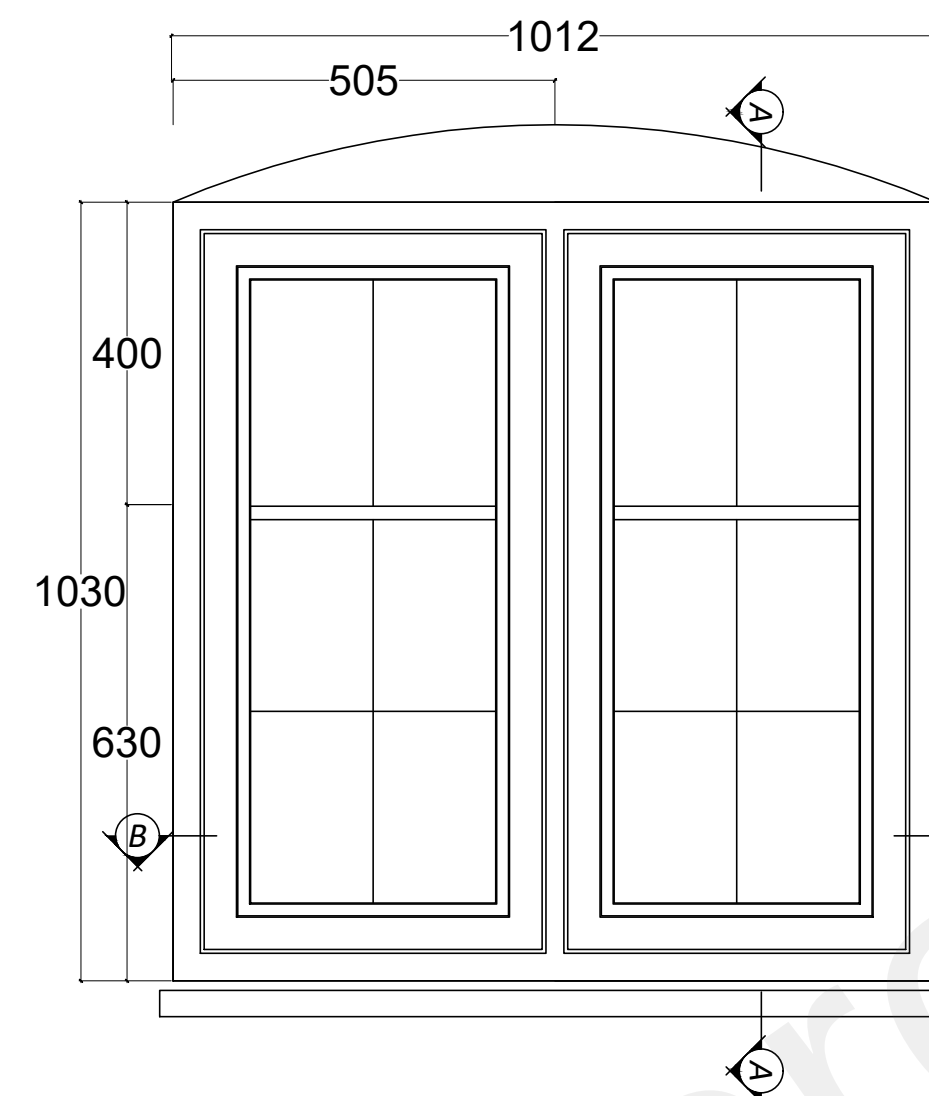


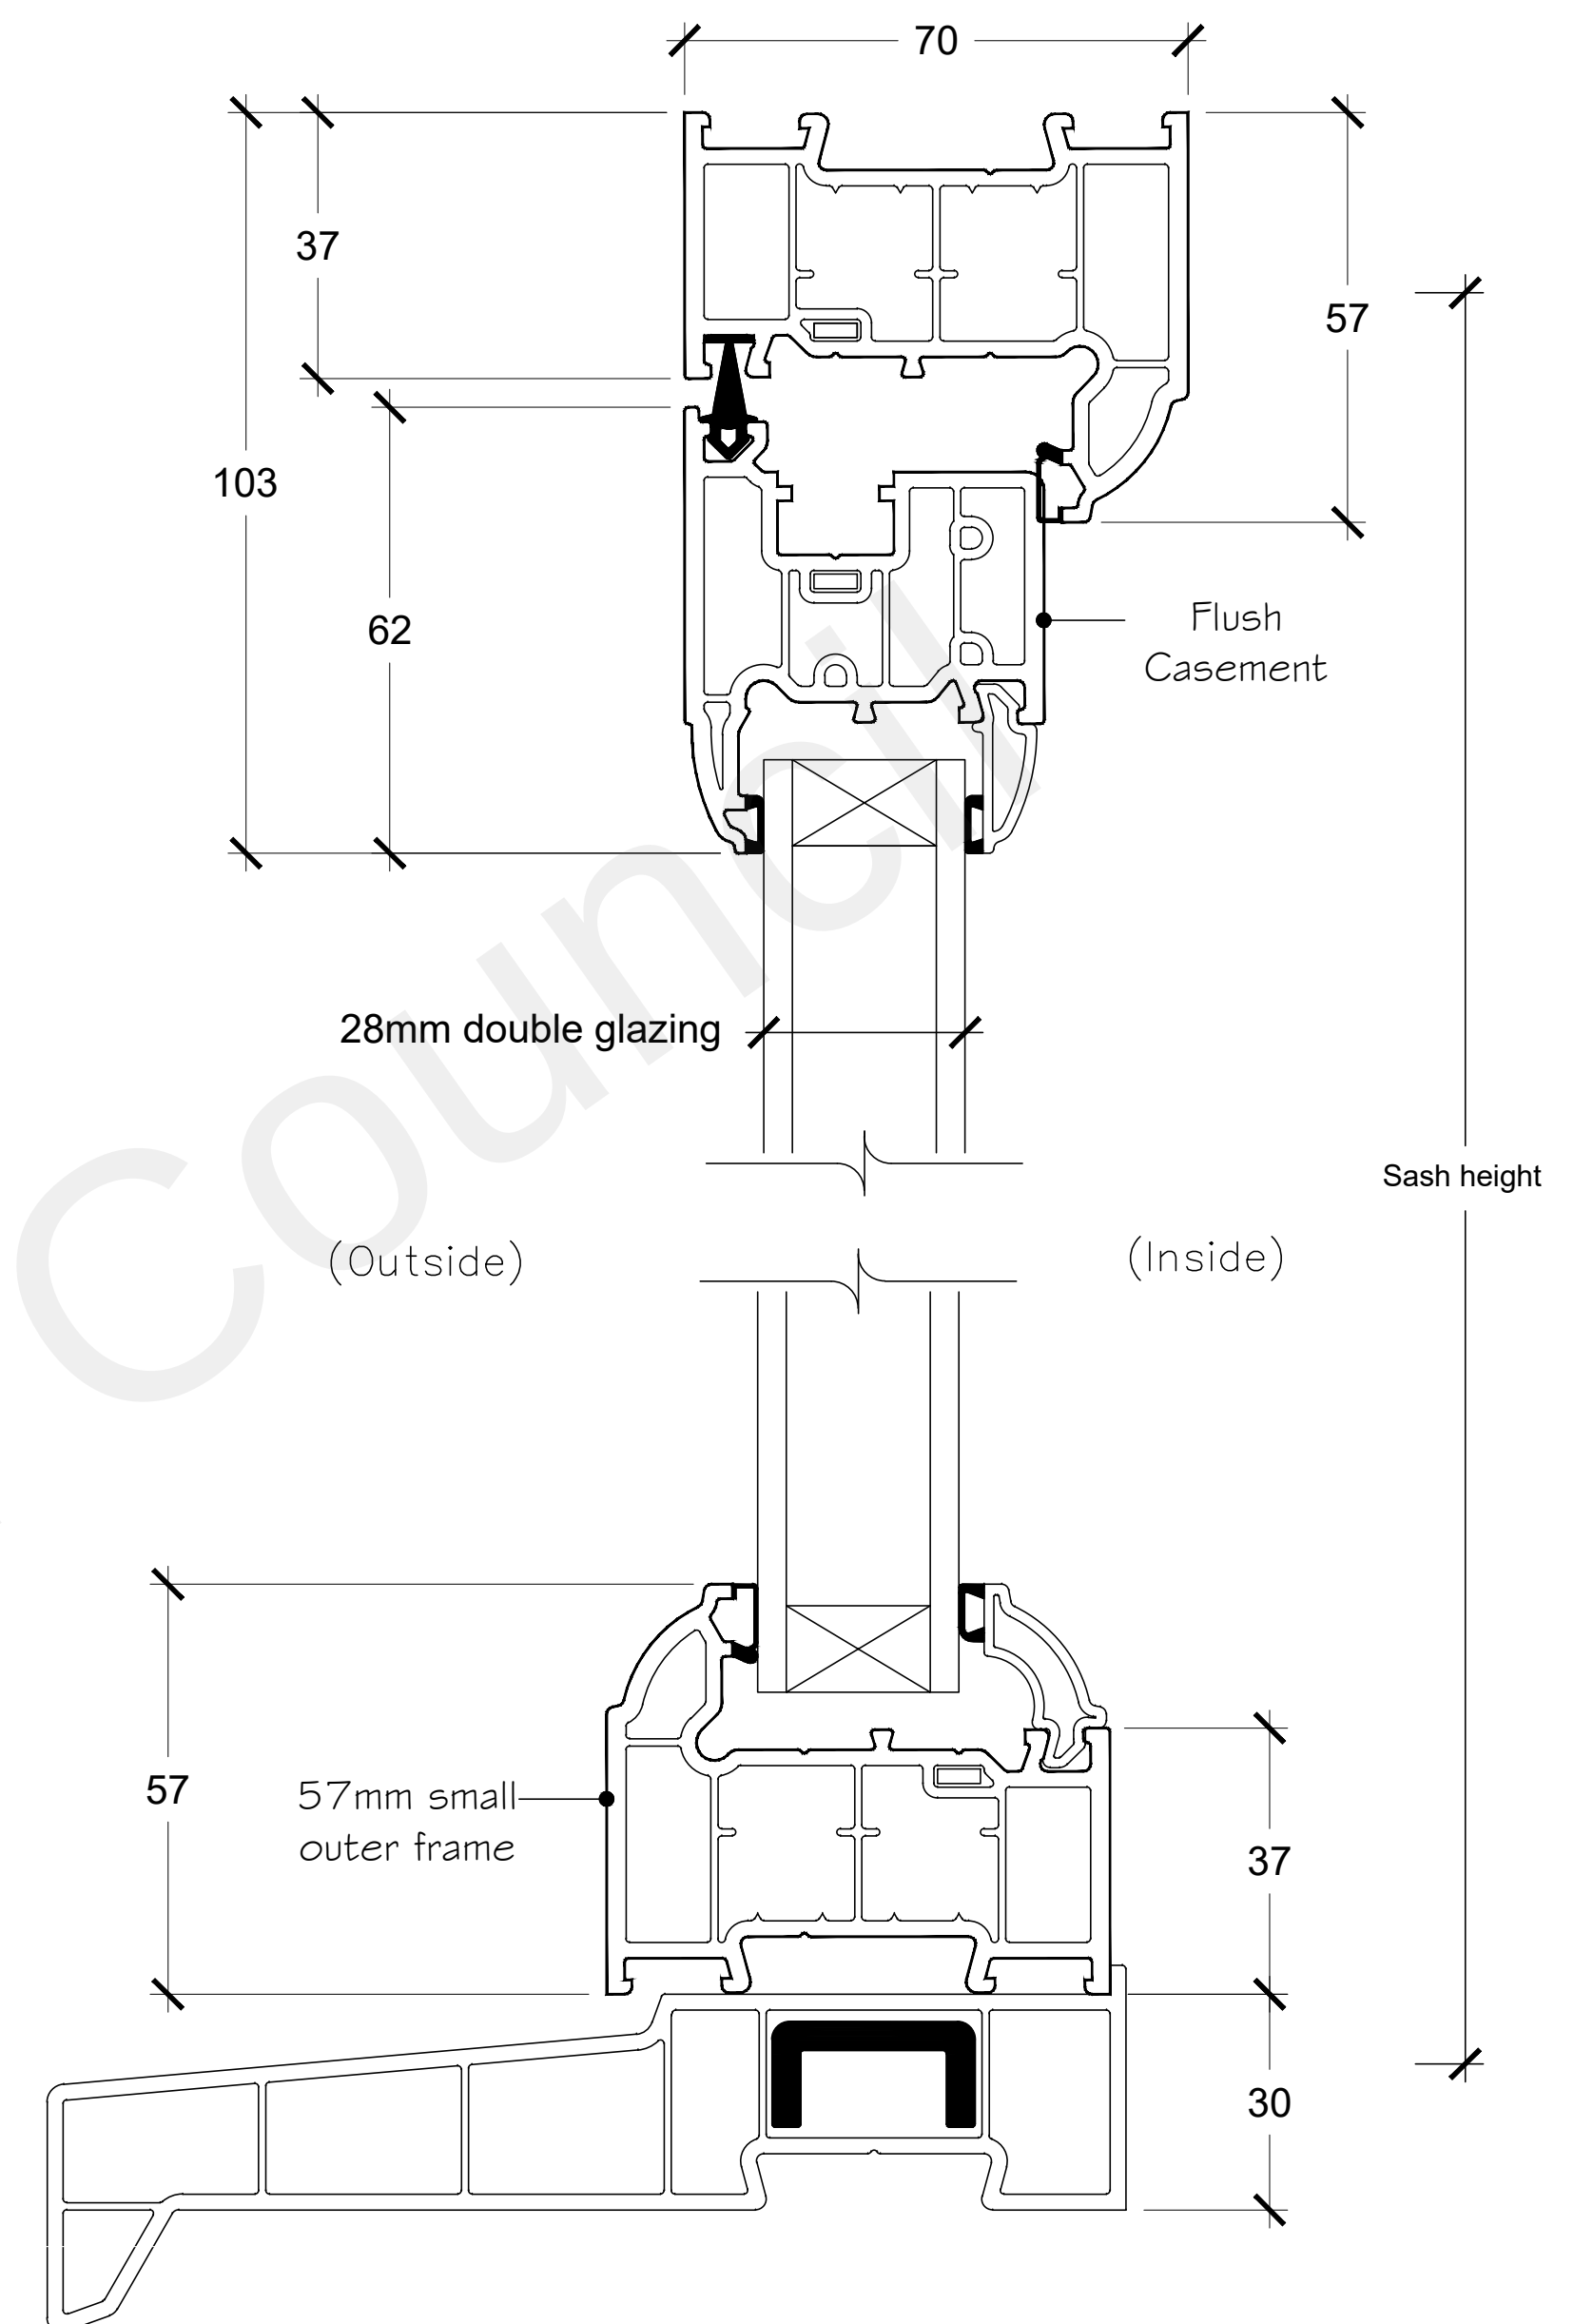


1:1 @ A1 Section Details & 1:10 Elevation Details
for internally Glazed Flush Casement Windows
for 8 St Katherines Road, Thong Lane, Shorne, Kent DA12 3DP

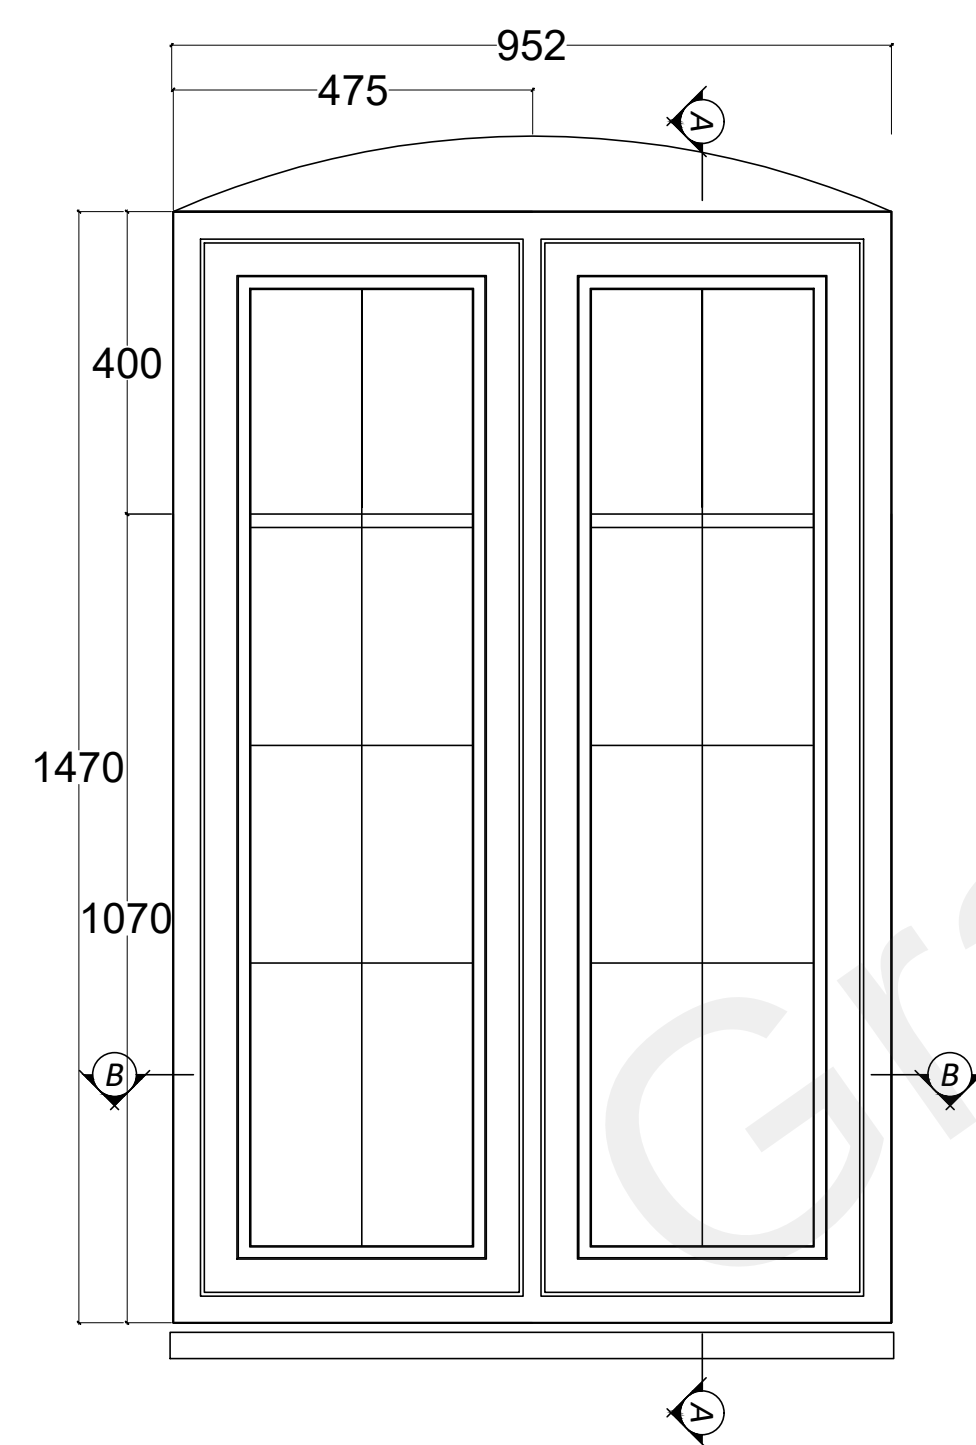

Above: Lower floor window elevation
Top left: Upper floor window elevation
Bottom left: Mid floor window elevation
Viewed from Outside

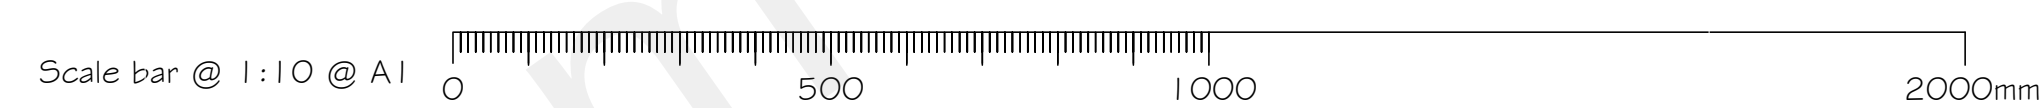

Section 'A-A'

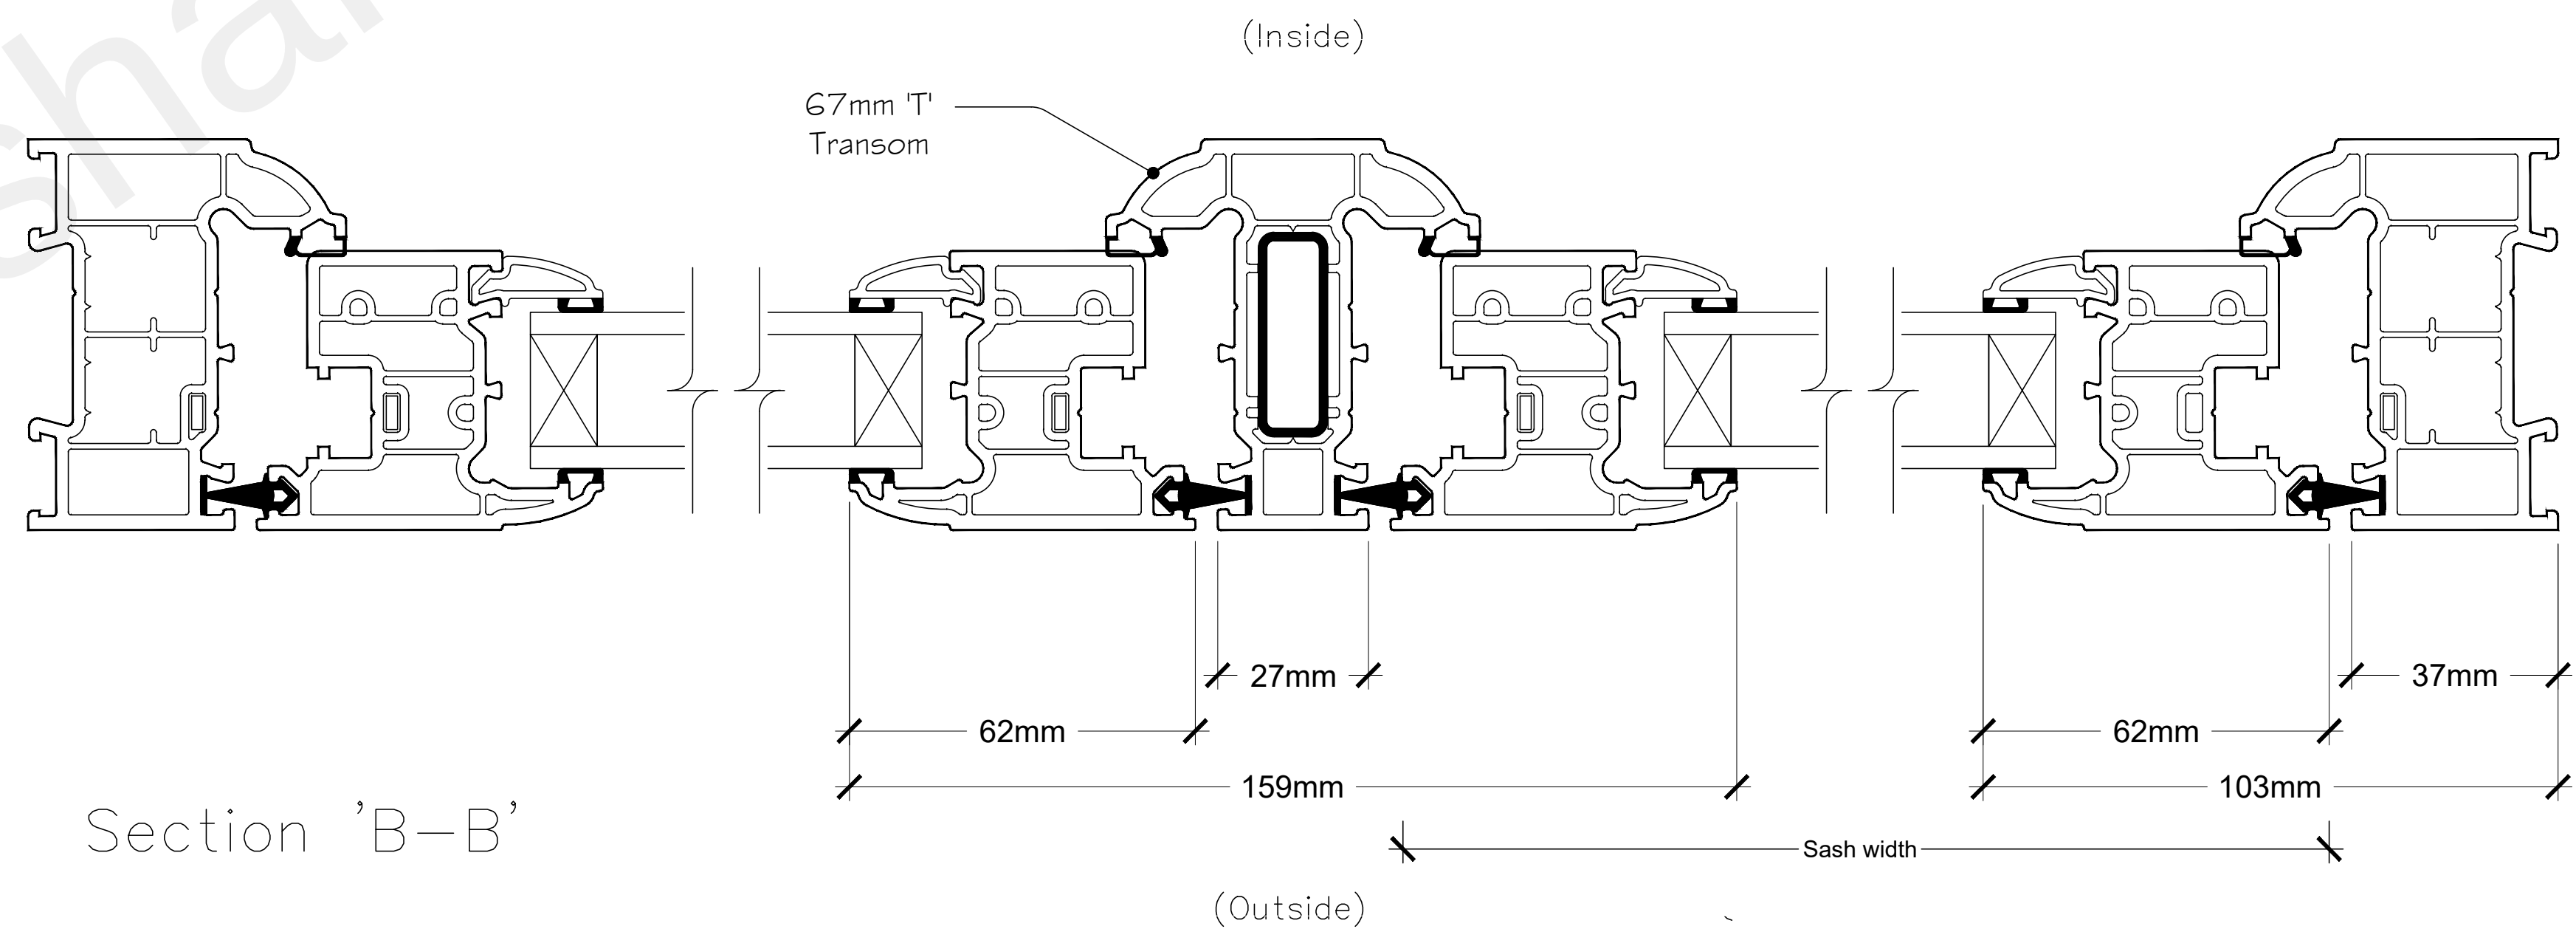

Section 'B-B'

