


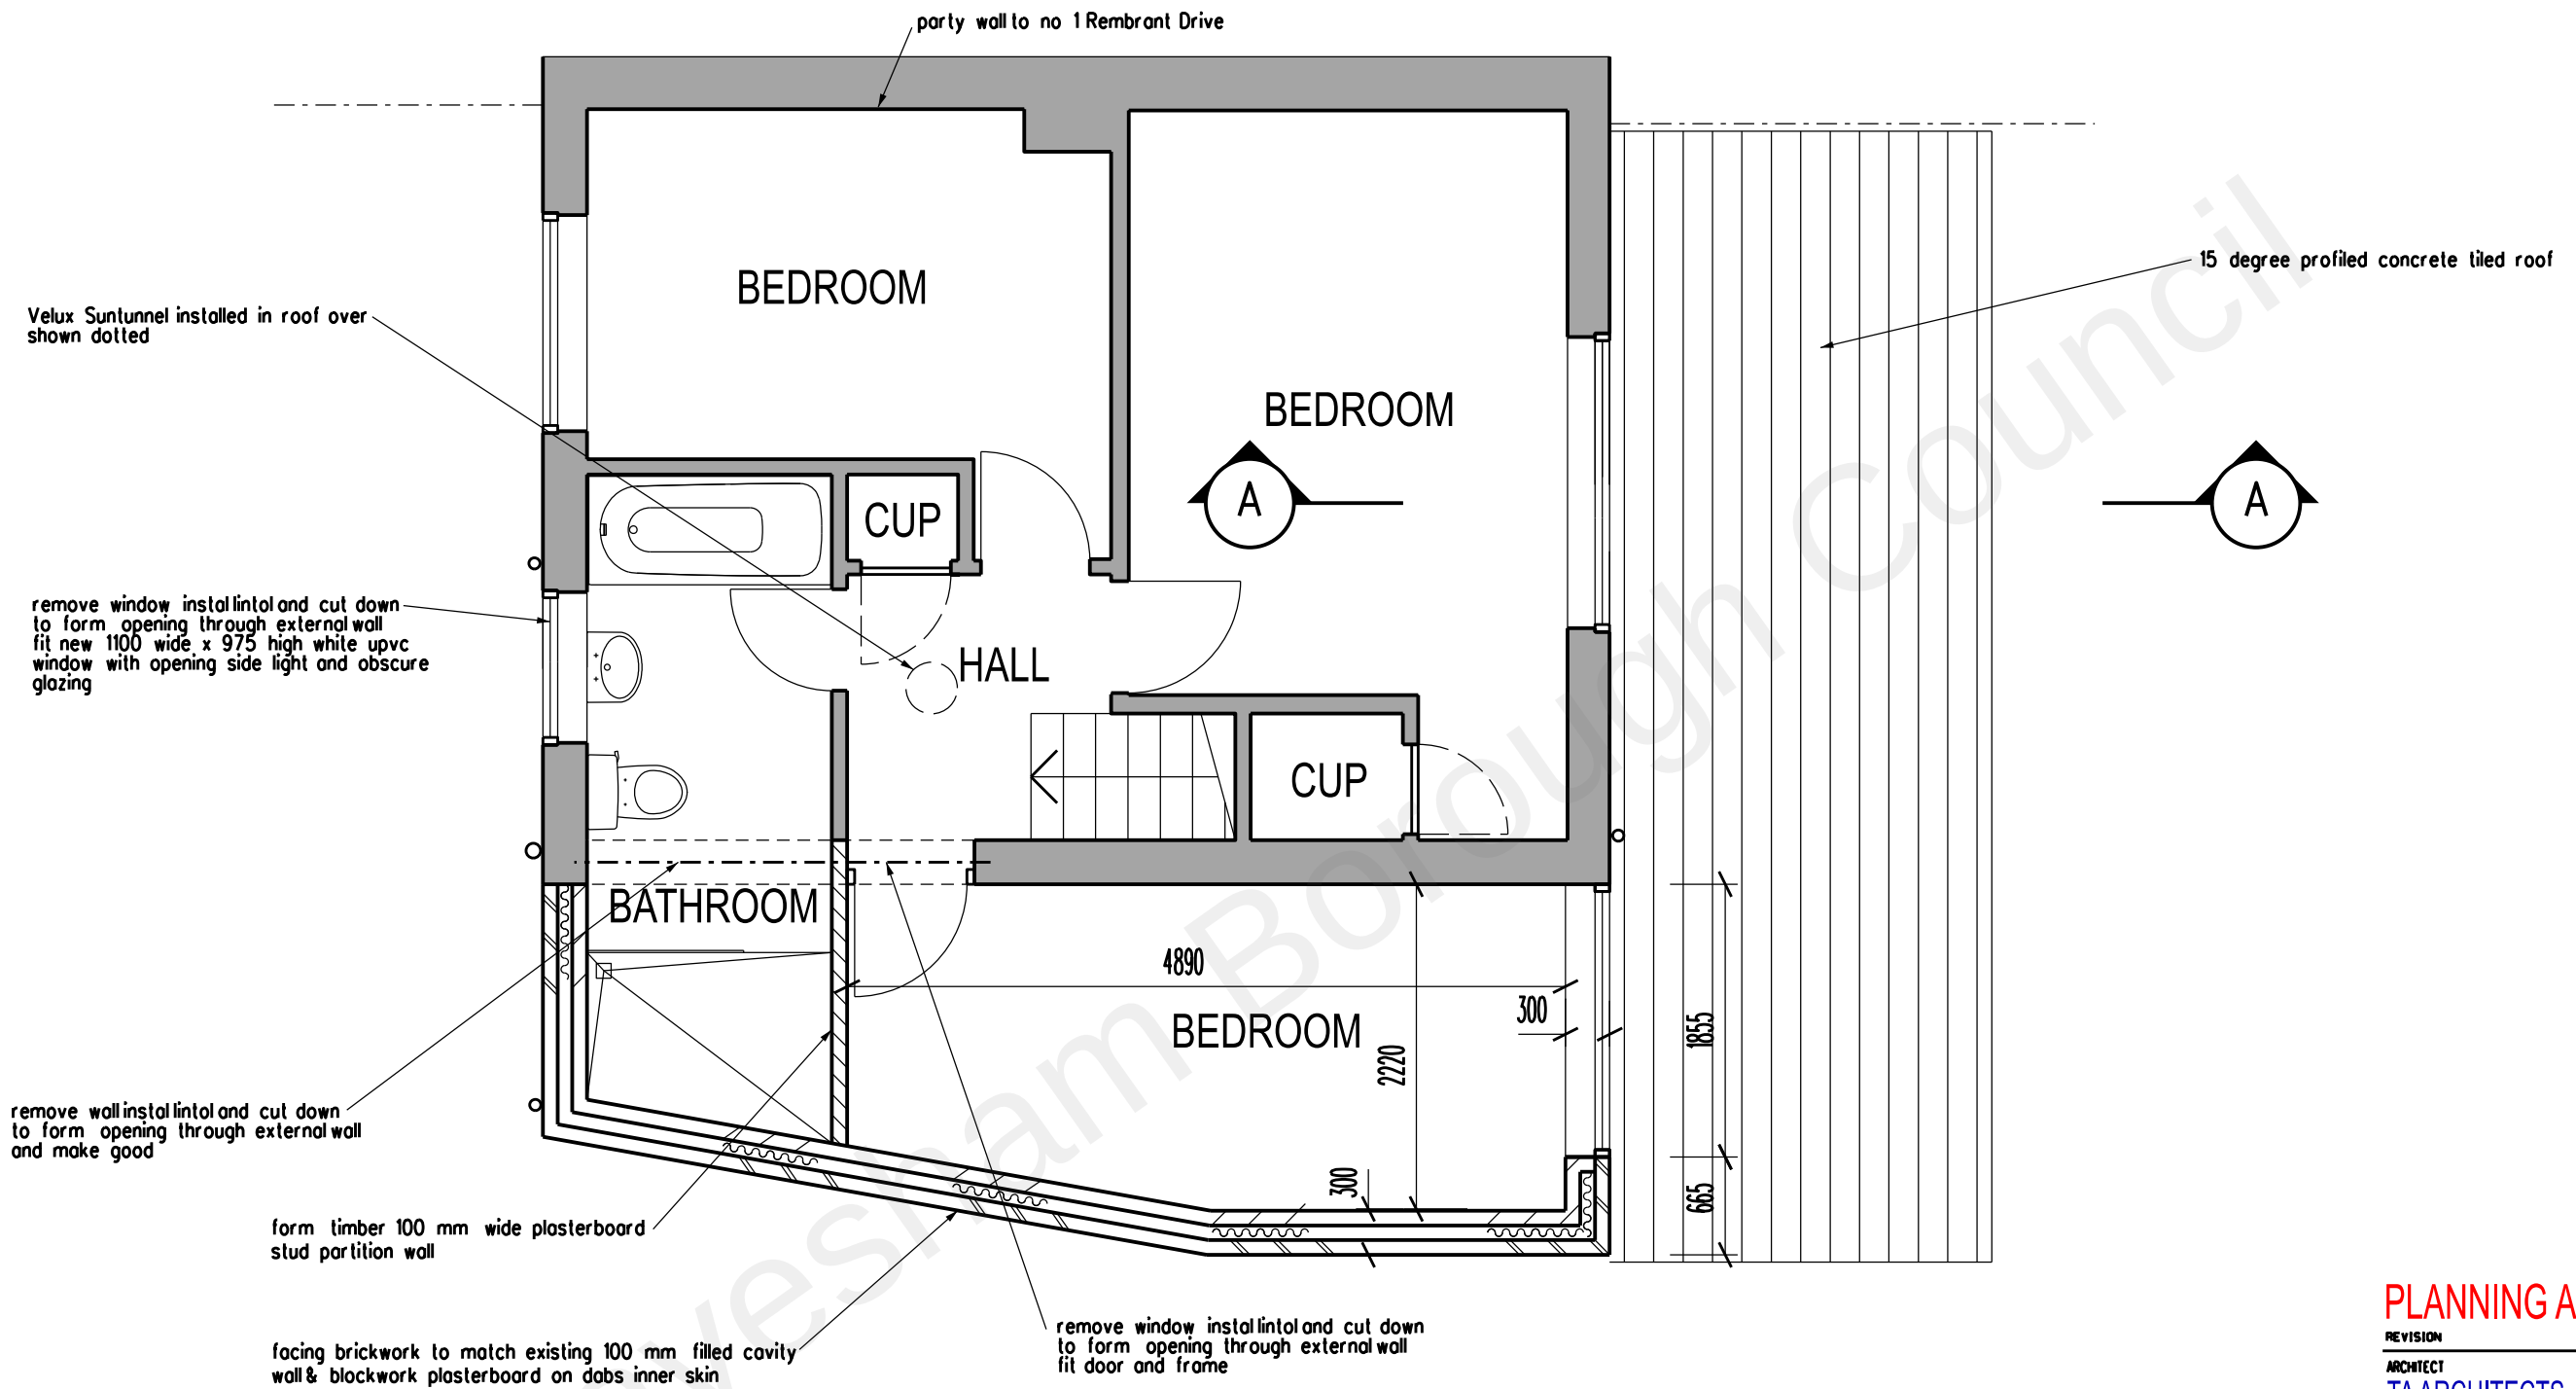

PLANNING APPLICATION

REVISION DATE

ARCHITECT
TA ARCHITECTS
 11 JOYDENS WOOD ROAD BEXLEY
 KENT DA5 2HS Tel 07905 130591
ta140256@googlemail.com

JOB
**PROPOSED DOUBLE & SINGLE
 STOREY EXTENSIONS
 AT 1 REMBRANT DRIVE
 NORTHFLEET KENT DA11 8NG**

DRAWING
**PROPOSED FIRST FLOOR
 PLAN**

SCALE DATE
1:50 AT A3 NOV 2022

DRAWING NO.
CP/05