


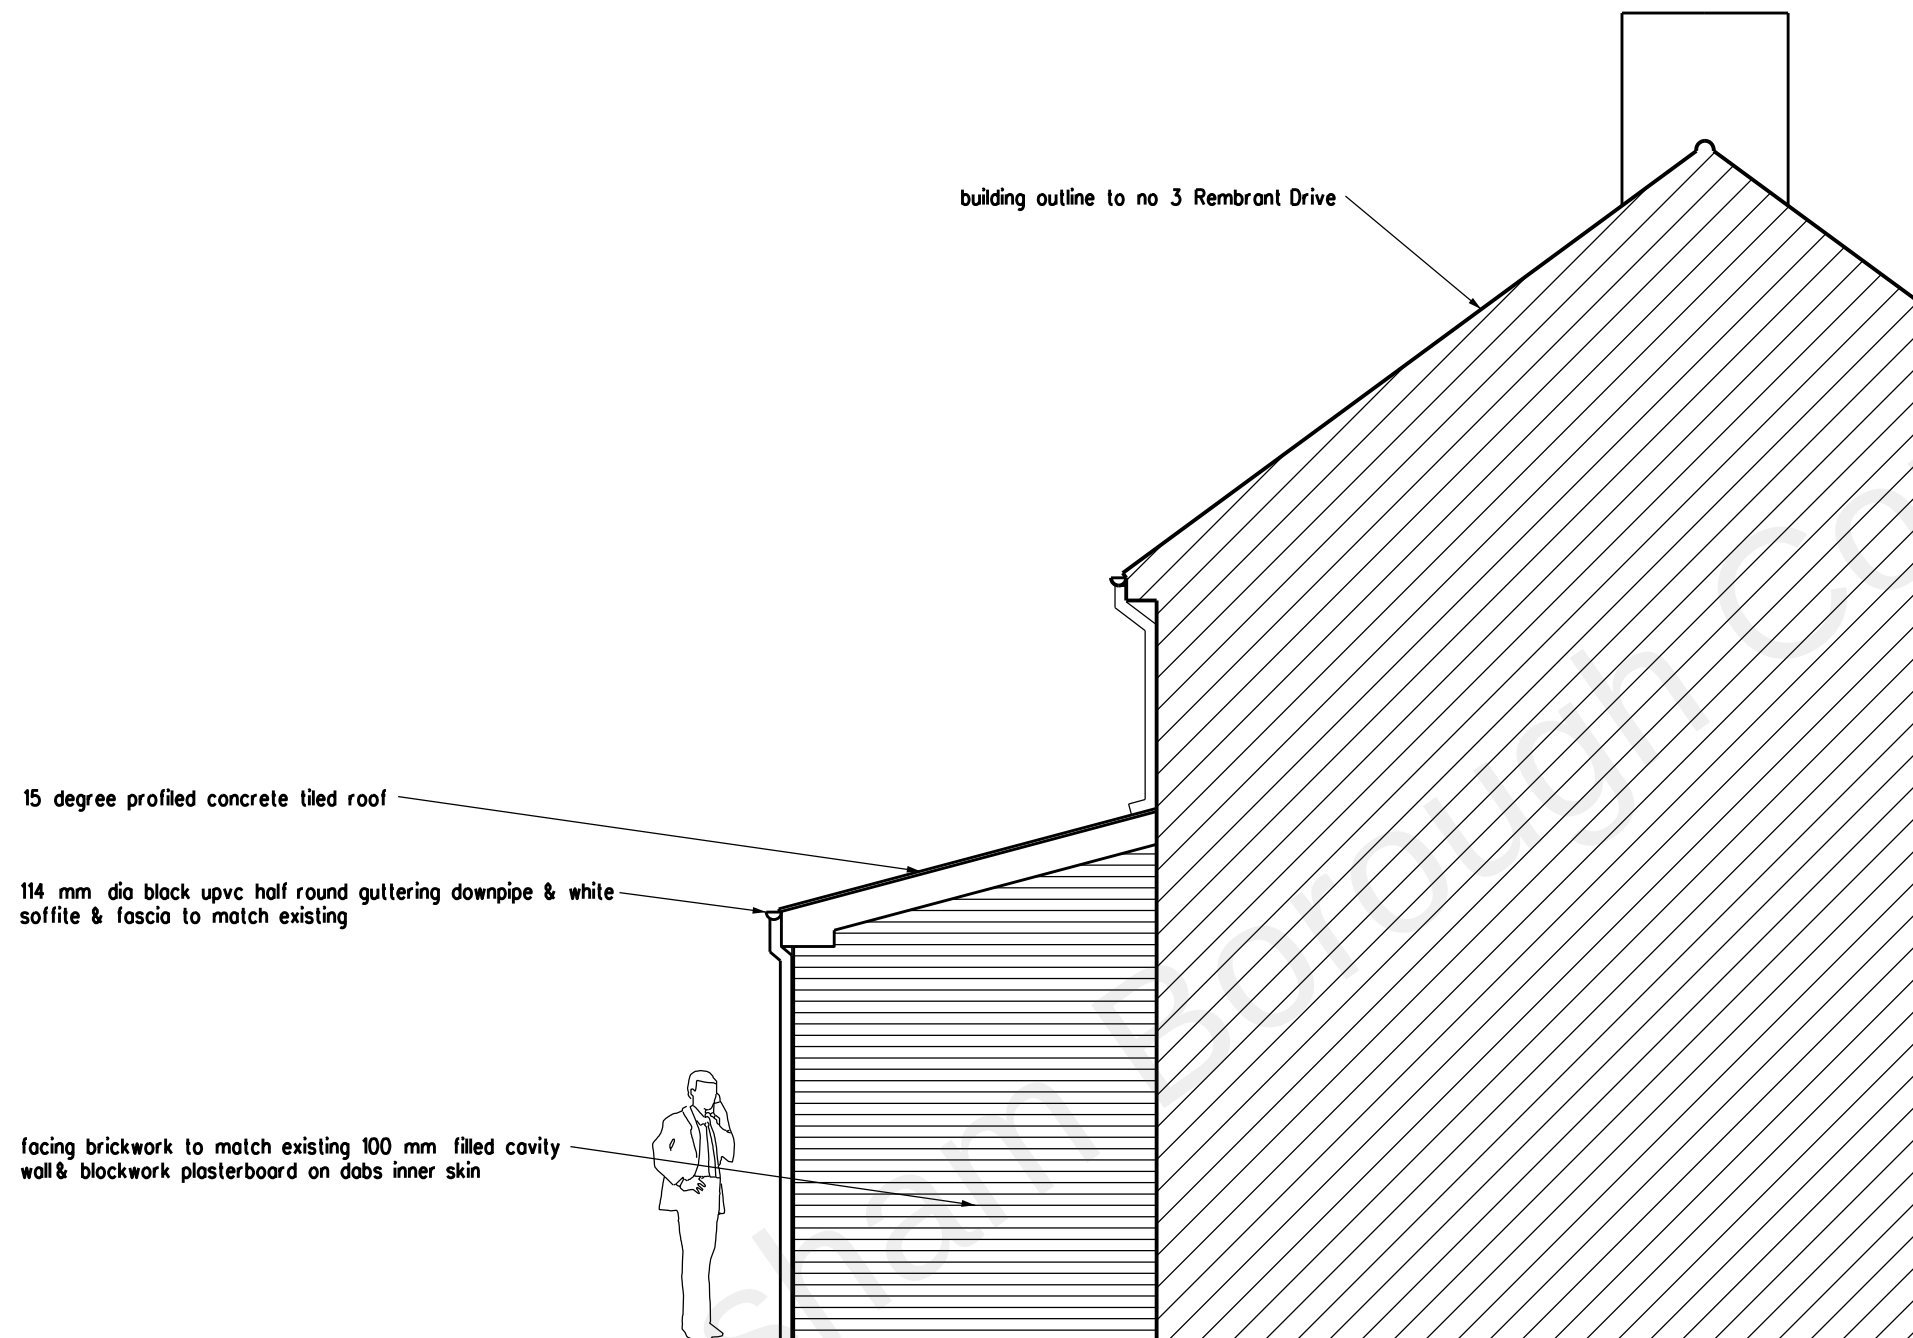

PLANNING APPLICATION

REVISION DATE

ARCHITECT
TA ARCHITECTS
11 JOYDENS WOOD ROAD BEXLEY
KENT DA5 2HS Tel 07905 130591
ta140256@googlemail.com

JOB
PROPOSED DOUBLE & SINGLE
STOREY EXTENSIONS
AT 1 REMBRANT DRIVE
NORTHFLEET KENT DA11 8NG

DRAWING
PROPOSED SIDE ELEVATION TO
No 3 REMBRANT DRIVE

SCALE DATE
1:50 AT A3 NOV 2022

DRAWING NO.
CP/10

0 1 2 3 4 5 metres