


Site Area: 0.30 Ha

- Application Boundary
- Applicant Ownership

Rev:	Reason:	Date:
Client:		
VINEYARD FARMS LTD		
Project:		
LUDESDOWN ROAD, LUDESDOWN, GRAVESEND, DA13 OXE		
Title:		
SITE LOCATION PLAN		
Drawing No:	Rev:	Scale:
DHA/17381/01		1:2500
		Date:
		MAY 2023

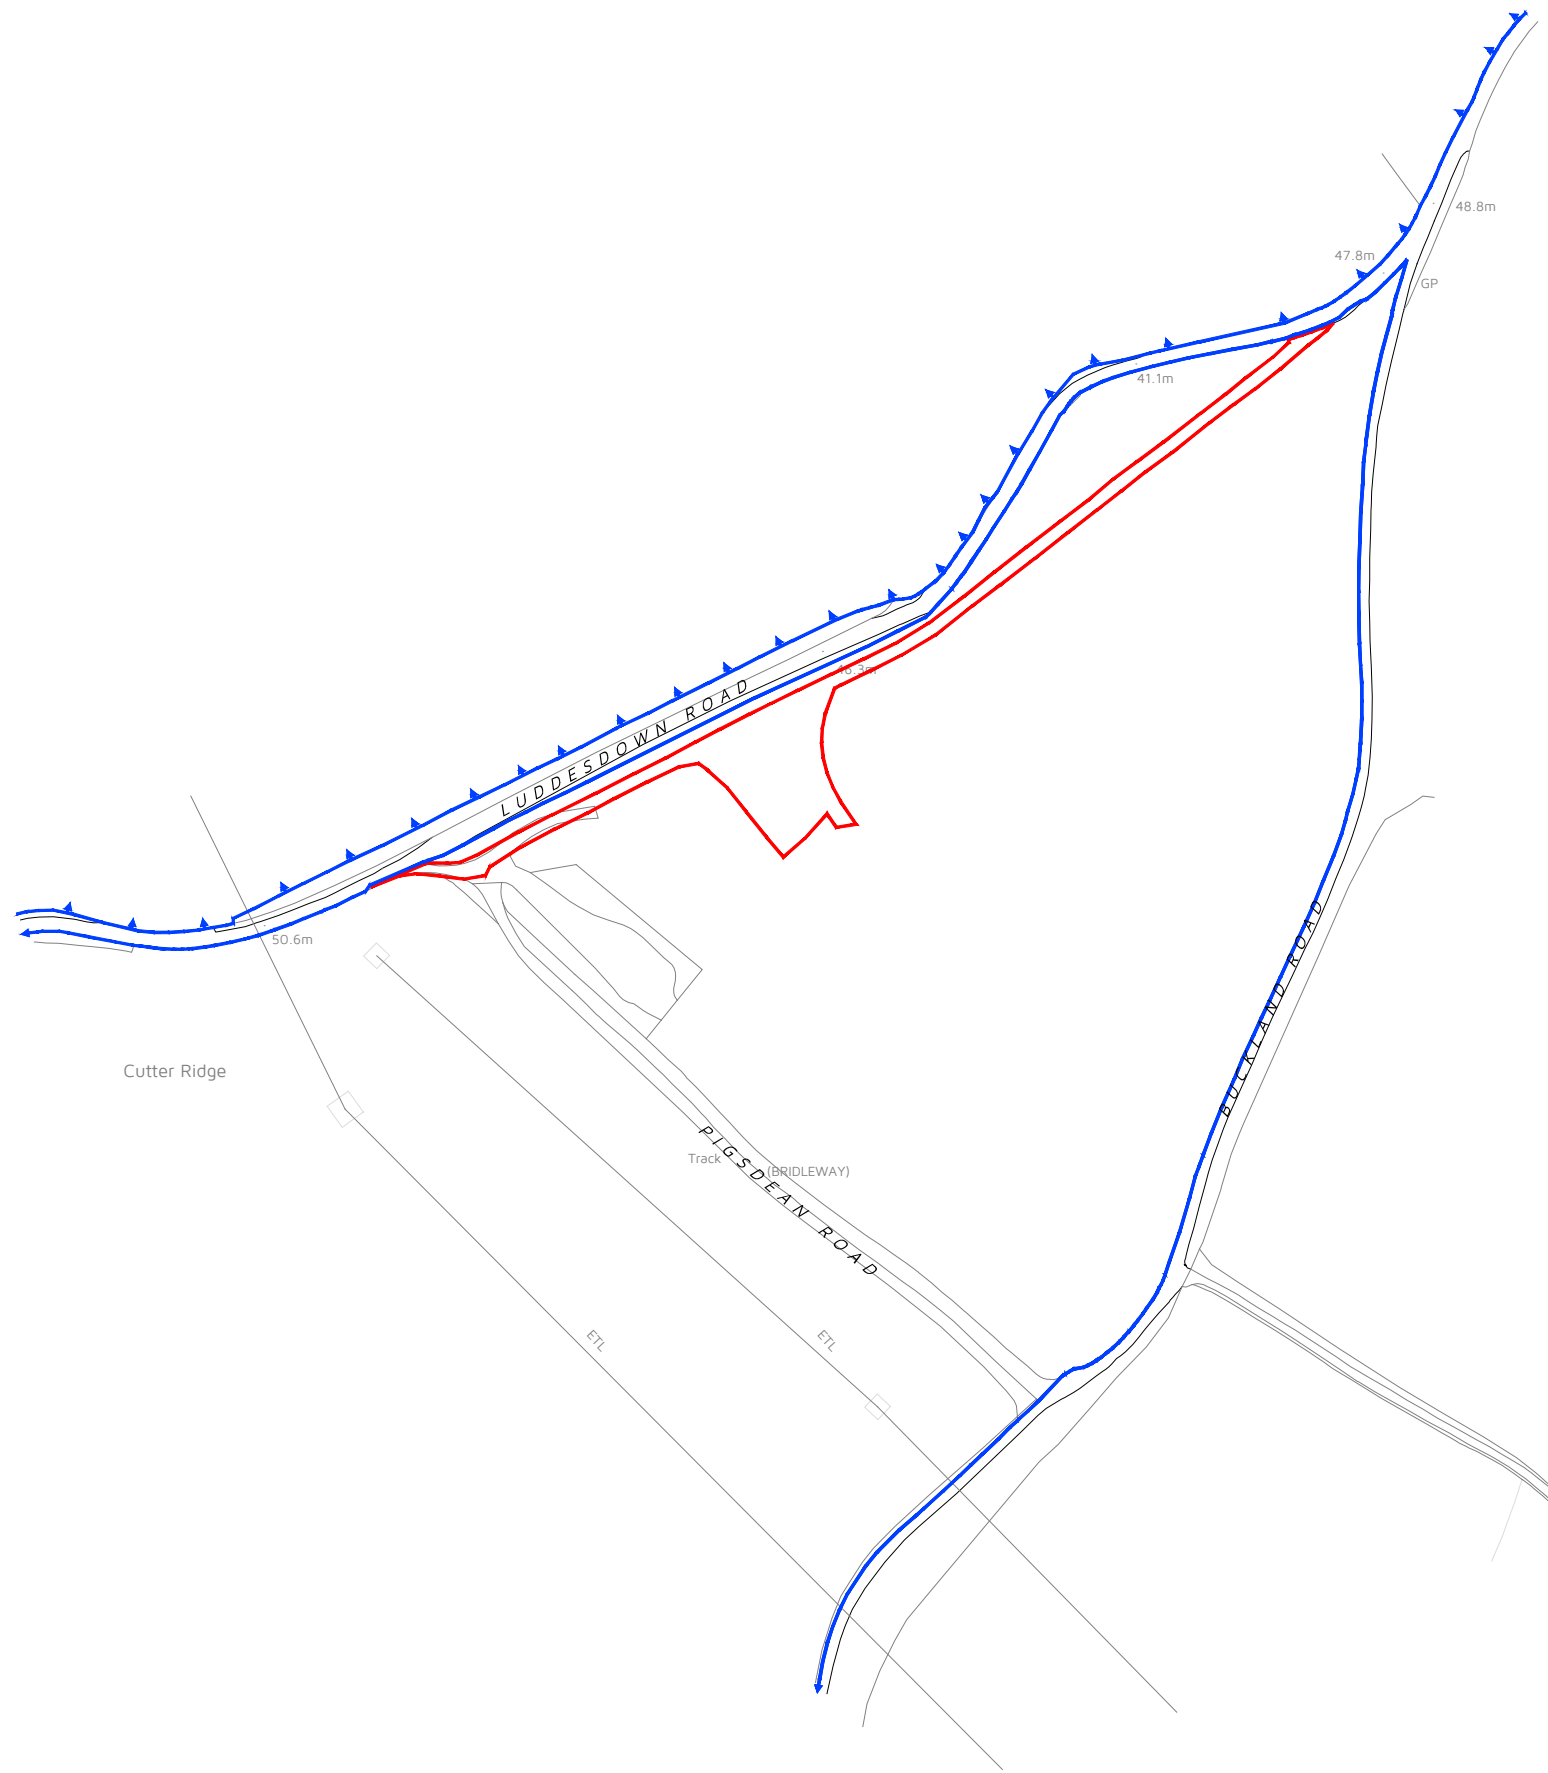

Eclipse House, Eclipse Park, Sittingbourne Road
Maidstone, Kent. ME14 3EN

t: 01622 776226 f: 01622 776227
e: info@dhaplanning.co.uk w: www.dhaplanning.co.uk

No reproduction by any method of any part of this document is permitted without the consent of the copyright holders. Produced for Town and Country planning purposes only.

© Crown Copyright 2023. All rights reserved. Licence Number: 100031961

CAD Reference: DHA_17381_LUDESDOWN ROAD_MC01 A3