



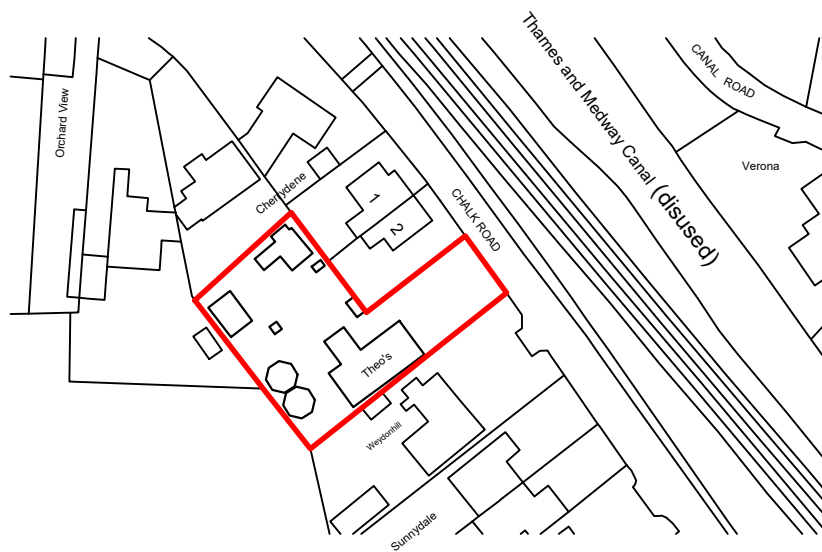


Note
Red Line area = 917.77m²



2 The Parade, Ash Road, Hartley
Longfield, Kent DA3 8BG

Tel: 01474 703705
www.grahamsimpkinplanning.co.uk
Email: webmail@grahamsimpkinplanning.co.uk

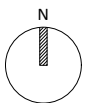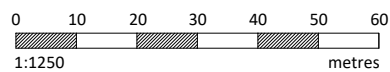

Project Title Theos, Chalk Road, Higham, Kent, ME3 7LA		Job No 3769	Drawing Title Site Location Plan		Drawing No 01	Revision B
Date 11.01.2023	Drawn by MDE	Checked by RLO	Scale 1:1250 @ A4	Note Reproduced from the Ordnance Survey Map with the permission of the Controller of Her Majesty's Stationery Office © Crown Copyright License No. AL818151		