


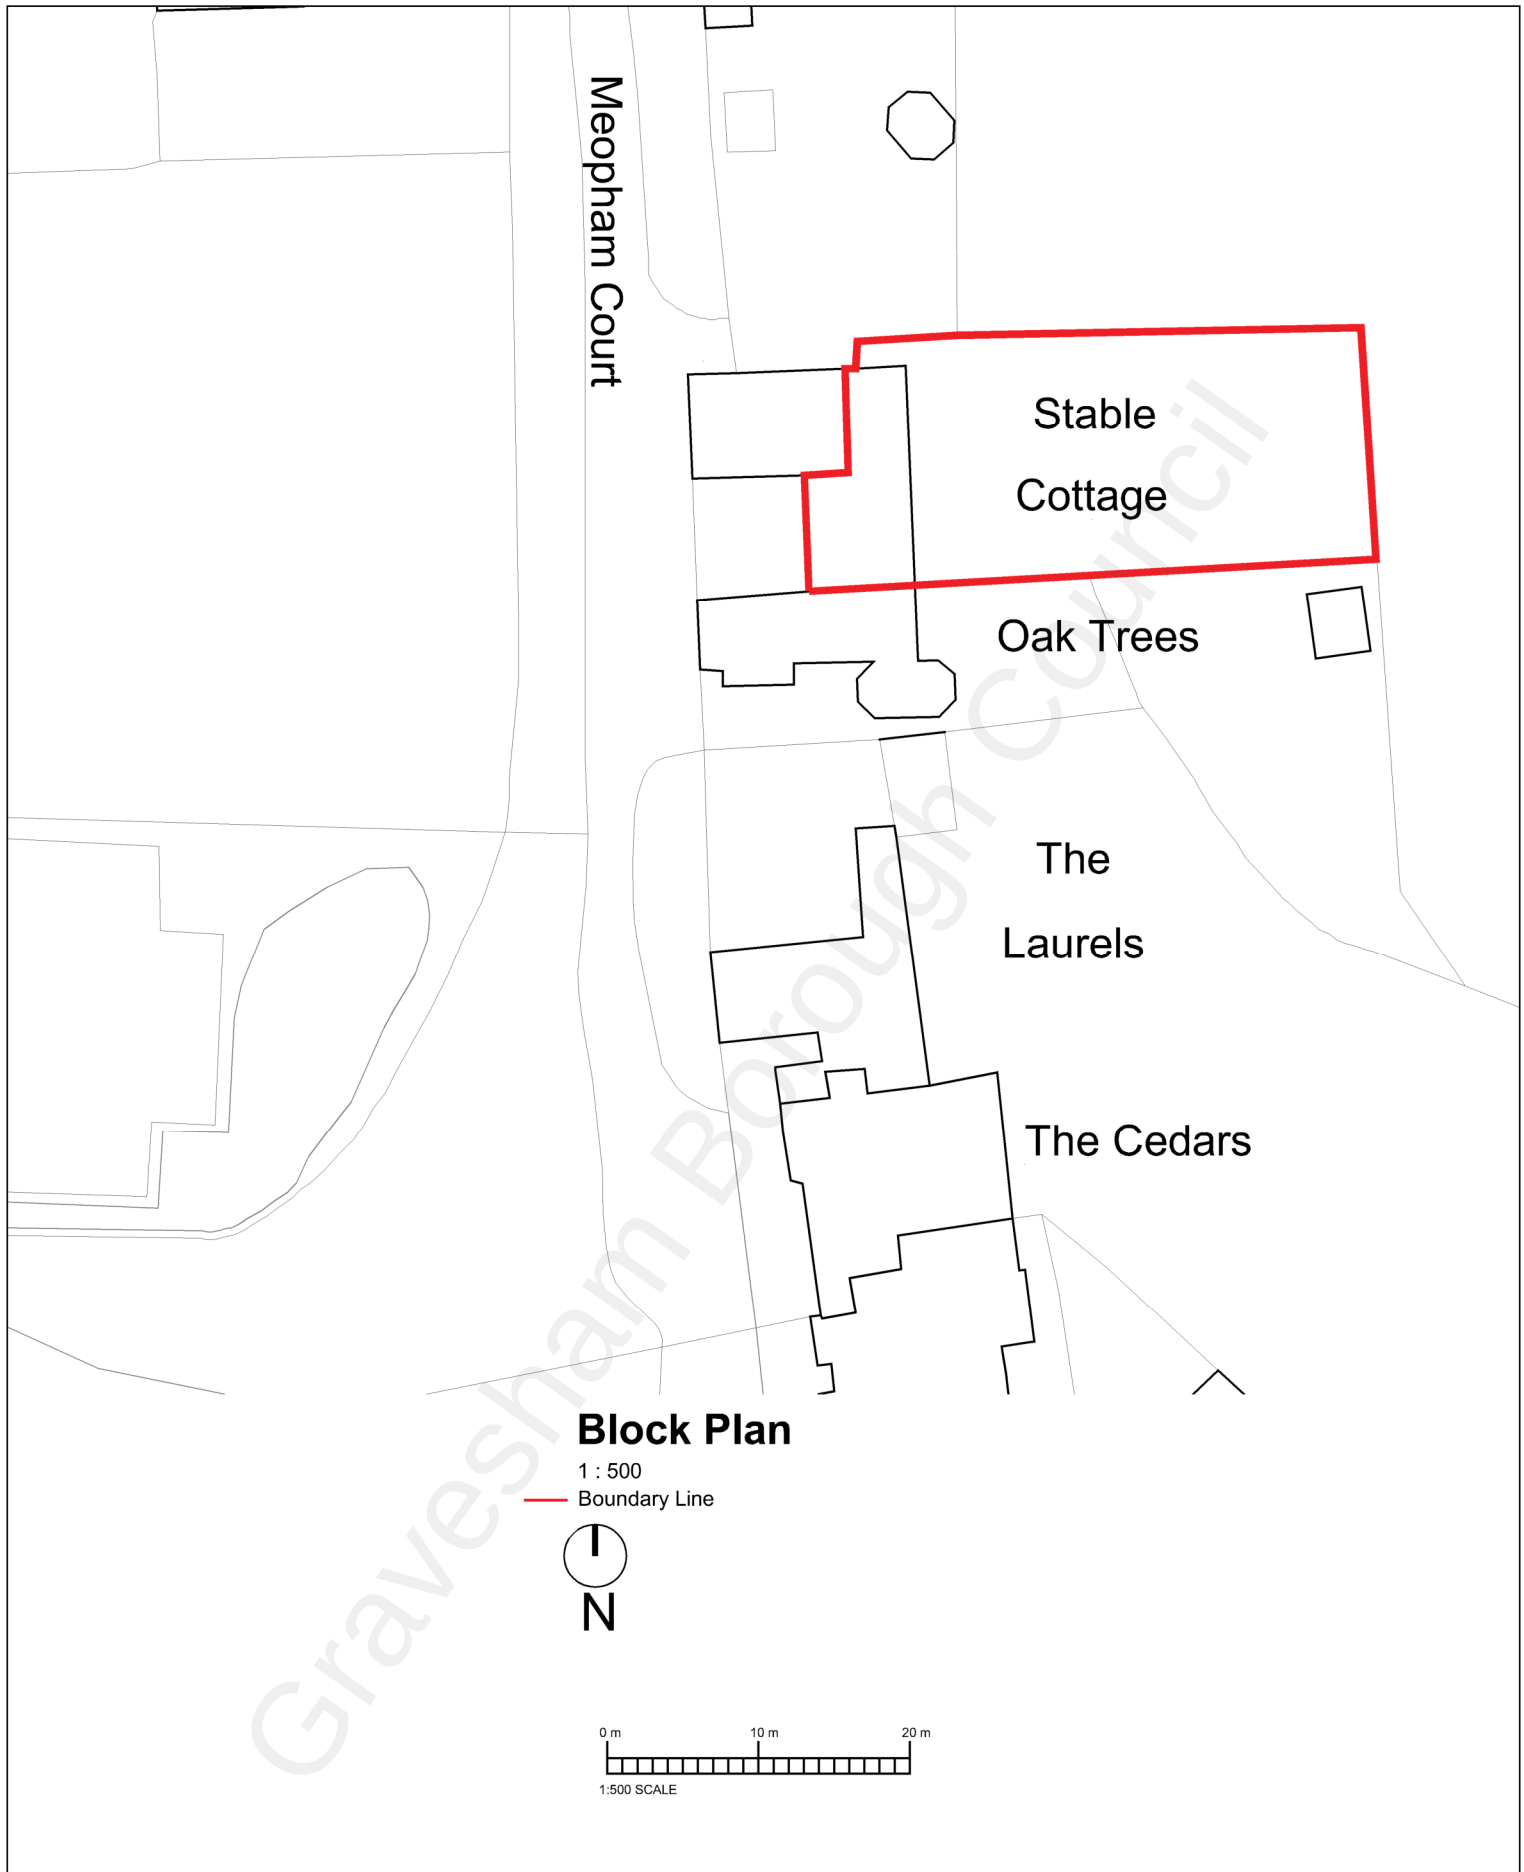

This drawing is protected under copyright



PROJECT
Stable Cottage DA13 0AA

SHEET
Existing Block Plan

CLIENT

Date
12/12/22

Project Number
455

Scale (@ A4)
1 : 1250

REV

Drawn by
AK

Checked by
AK

DRAWING NUMBER

PL100