


Notes:

- e.
- Report all discrepancies, errors and omissions.
- Verify all dimensions on site before commencing any work on site or preparing shop drawings.
- All materials, components and workmanship are to comply with the relevant British Standards, Codes of Practice, and appropriate manufacturers recommendations that from time to time shall apply.
- For all specialist work, see relevant drawings.
- This drawing and design are
copyright of first abode.
Rev Date Description

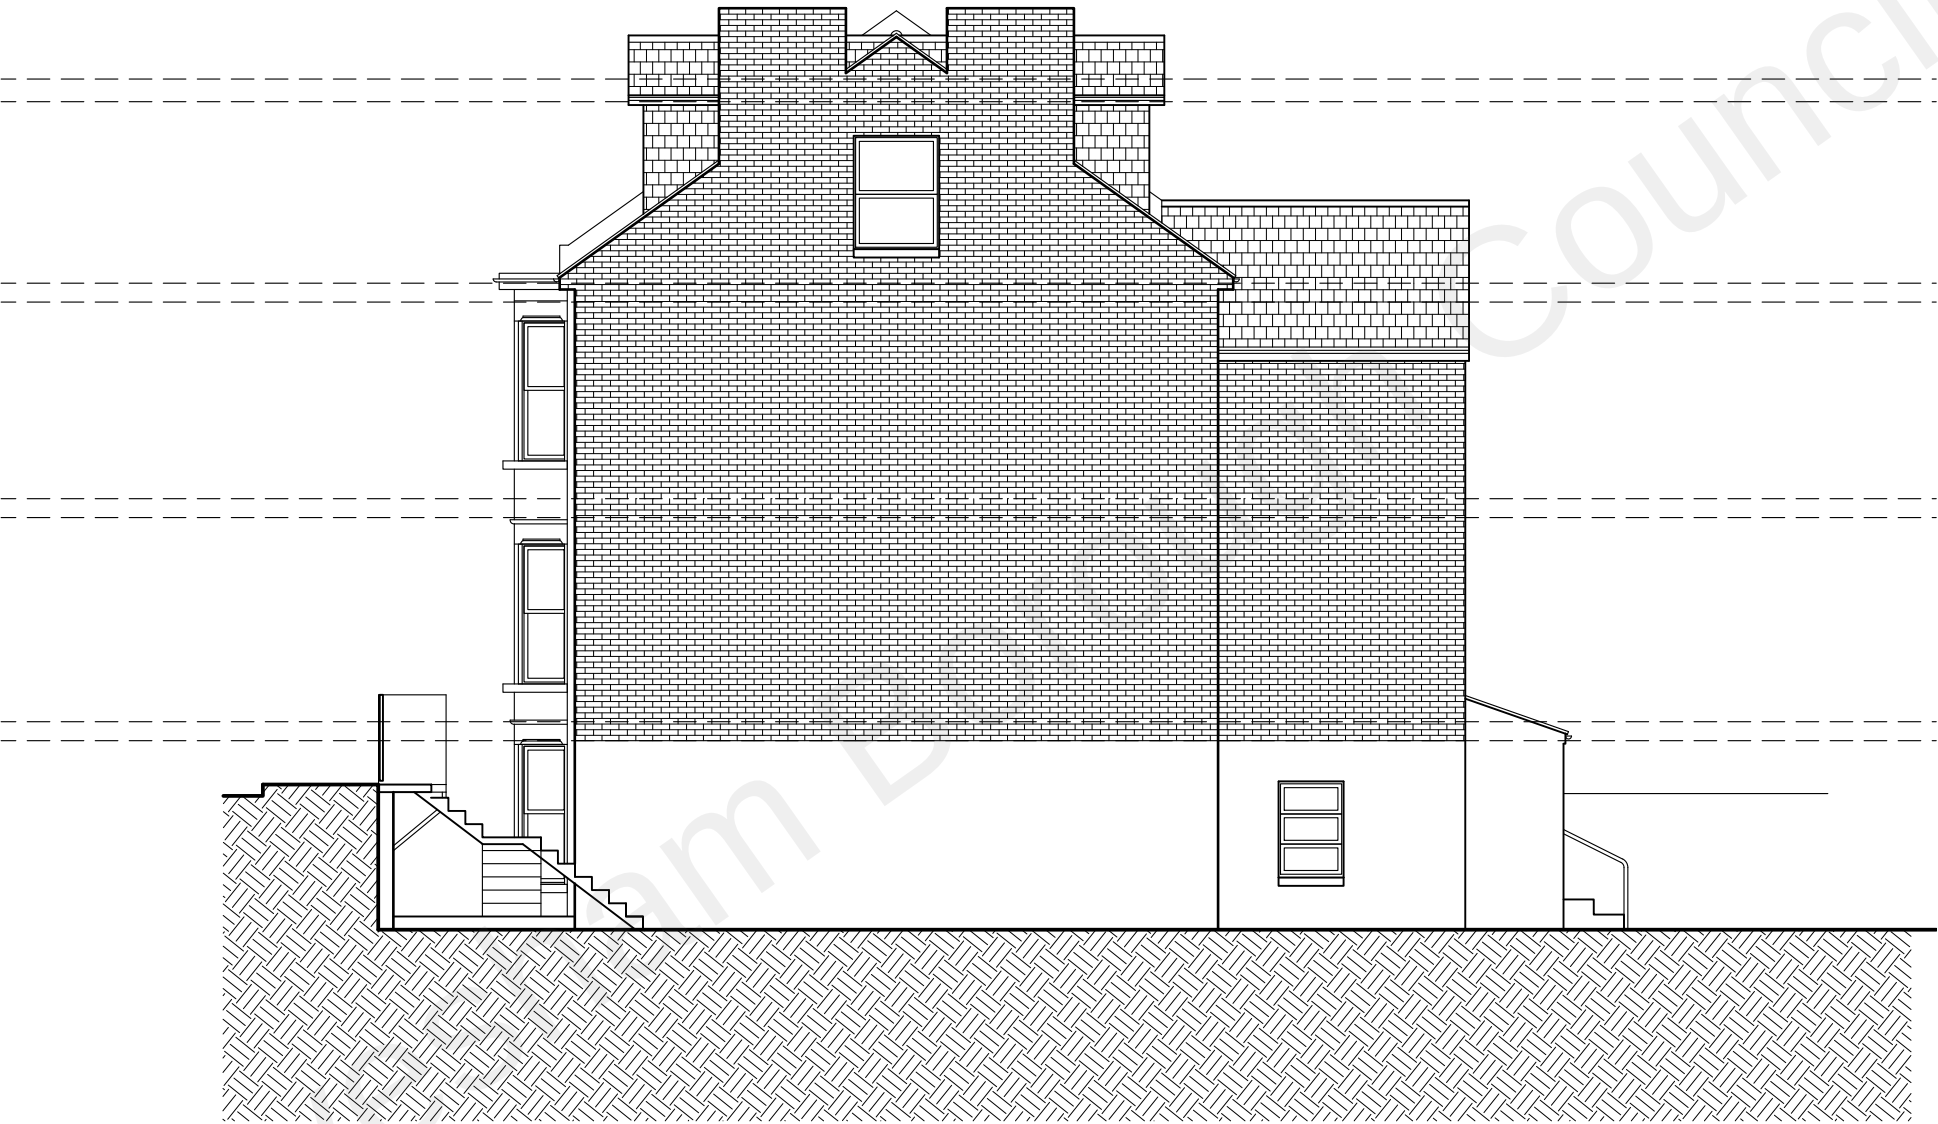

ROYAL PIER ROAD 14, 14A ROYAL PIER ROAD REAR GARDEN

PLANNING

SCHEME SUBJECT TO
PLANNING APPROVAL &
BUILDING CONTROL APPROVAL

Project Details
14 ROYAL PIER ROAD
GRAVESEND
KENT DA12 2BD
FLAT CONVERSION

Drawing Description
PROPOSED SIDE
ELEVATION 4

Scale 1:100 @ A3	Drawn by LA
Date 25/09/2021	Checked by



223 Napier Road, ME7 4HN
Telephone 07381356190
www.leonardappleby007@gmail.com

CAD File Path	Revision
Drawing Number 2039-260	B

Proposed Side Elevation 4 1:100

