



INBOUND MANOUEVRE


- NOTES
- DO NOT SCALE FROM THIS DRAWING MANUALLY OR ELECTRONICALLY.
 - THIS DRAWING IS TO BE READ IN CONJUNCTION WITH ALL OTHER RELEVANT PROJECT INFORMATION.
 - ALL DATUM LEVELS ARE IN METRES AND DIMENSIONS ARE IN METRES UNLESS OTHERWISE STATED.
 - REFUSE VEHICLE SELECTED TO ACCOMMODATE GRAVESHAM BOROUGH COUNCIL VEHICLE DIMENSIONS

Phoenix 2-23W (with Elite 2 6x4 chassis)

Overall Length	10.520m
Overall Width	2.530m
Overall Body Height	3.211m
Min Body Ground Clearance	0.416m
Track Width	2.530m
Lock to lock time	4.00s
Kerb to Kerb Turning Radius	9.950m

KEY:

- = VEHICLE WHEEL PATH
- = VEHICLE BODY PATH
- = 0.5m BUFFER

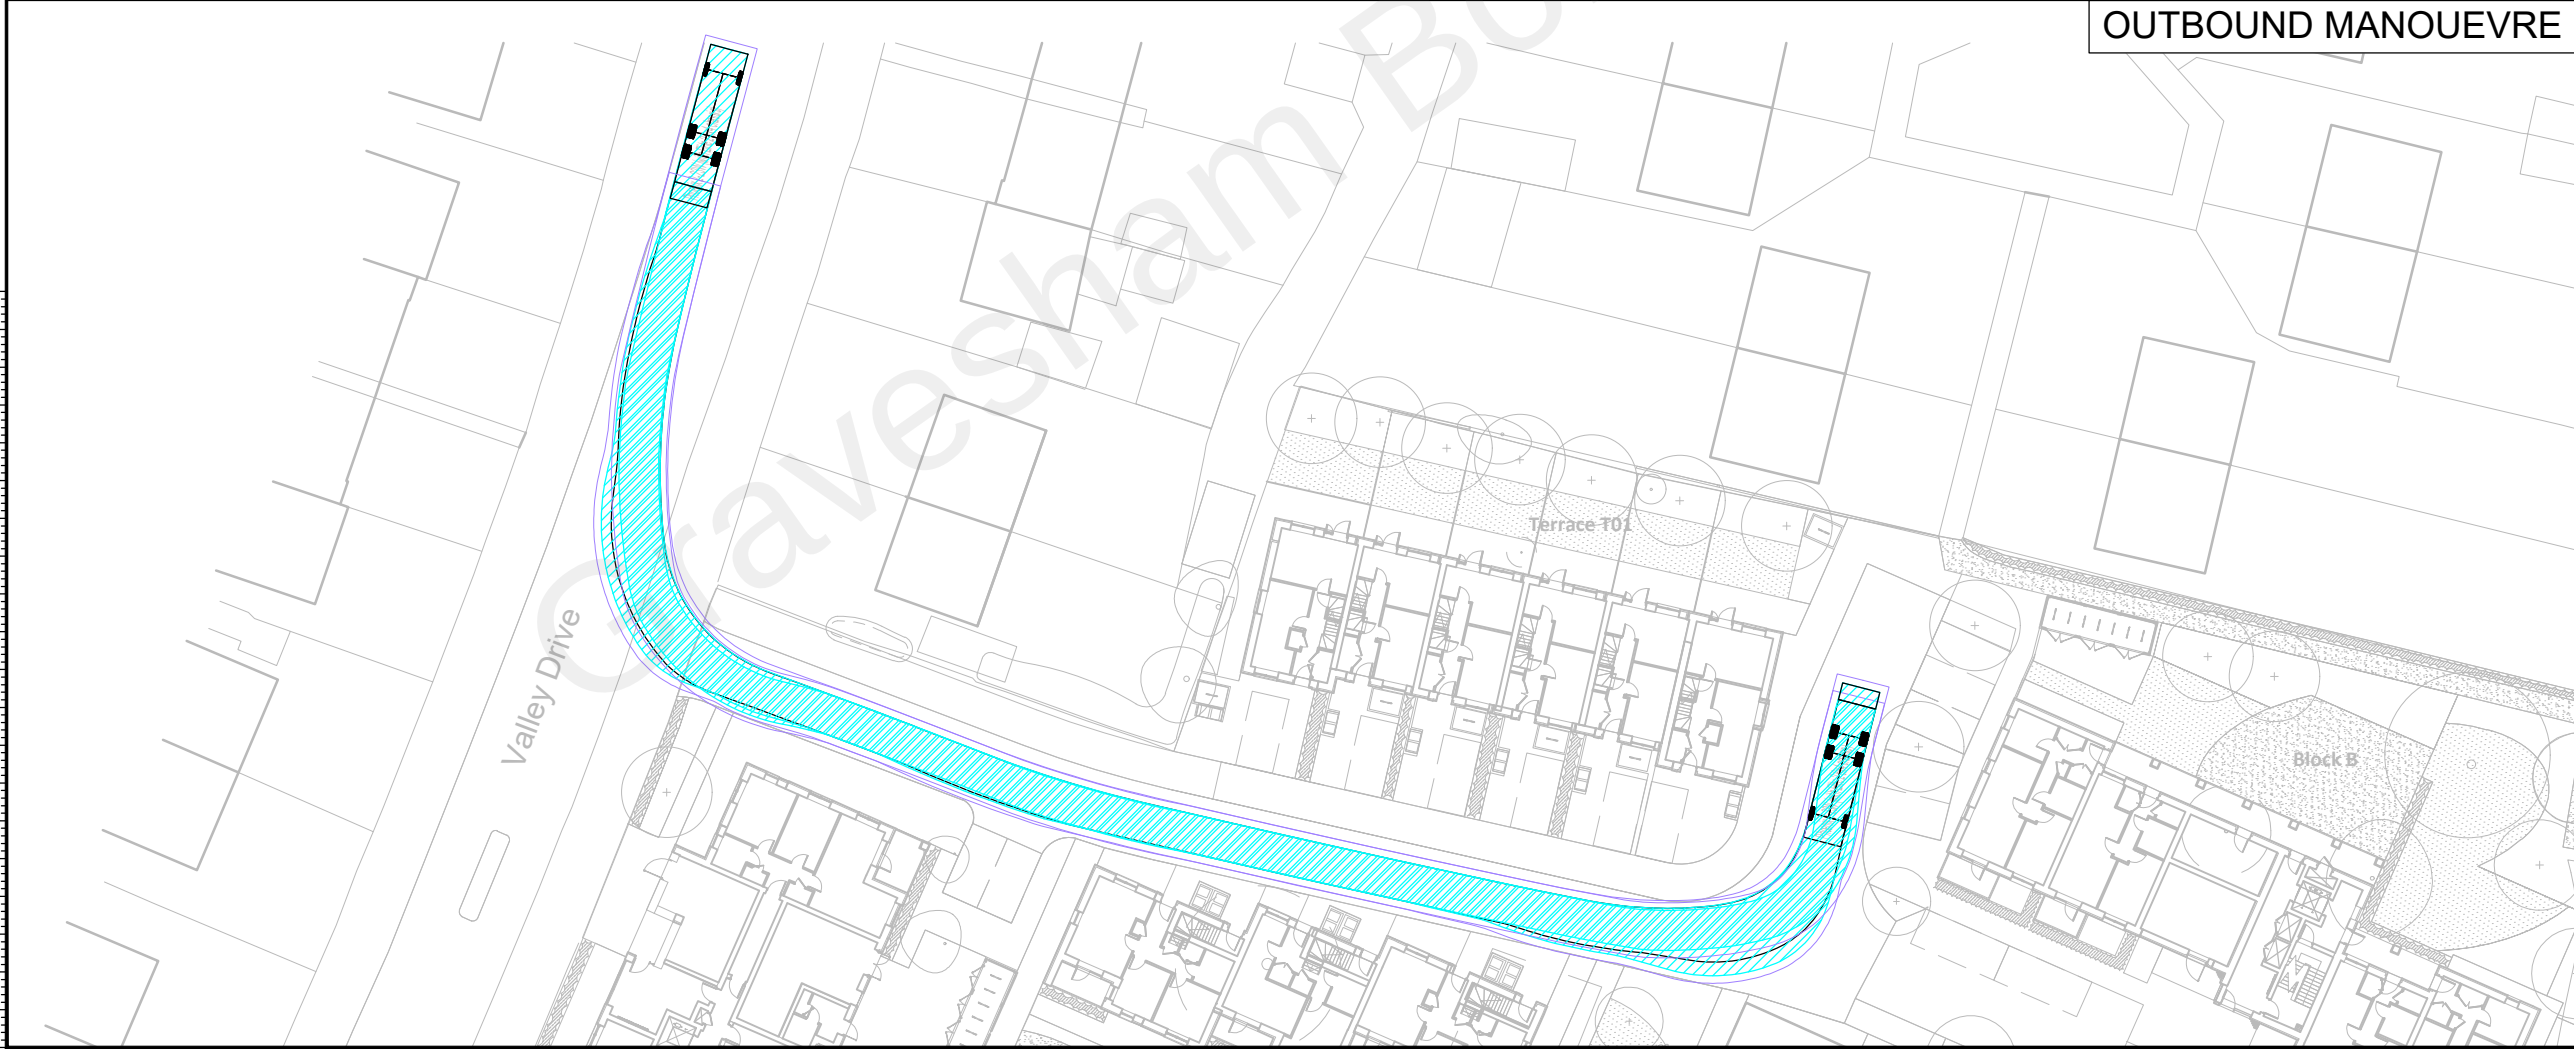

OUTBOUND MANOUEVRE

P06	06.01.2023	UPDATED SITE LAYOUT	BK	TM	TM
P05	05.01.2023	UPDATED SITE LAYOUT	BK	TM	TM
P04	27.10.2022	UPDATED SITE LAYOUT	BK	TM	TM
P03	14.10.2022	UPDATED SITE LAYOUT	BK	TM	TM
P02	03.03.2022	UPDATED SWEEP PATH	BK	TM	TM
P01	22.02.2022	FIRST ISSUE	BK	TM	TM
Rev	Date	Amendment Details	Dr'n	Chk'	App'

This drawing should not be relied on or used in circumstances other than those for which it was originally prepared and for which Sweco UK Limited was commissioned. Sweco UK Limited accepts no responsibility for this drawing to any party other than the person by whom it was commissioned. Any party which breaches the provisions of this disclaimer shall indemnify Sweco UK Limited for all loss or damage arising therefrom.
COPYRIGHT © Sweco 2022

3rd Floor, Eldon House
2 Eldon Street
London
EC2M 7LS
Tel: +44 (0)20 3002 1210
Web: www.sweco.co.uk

SWECO

Client

GRAVESHAM BOROUGH COUNCIL

Project Title

ST COLUMBA'S CLOSE, GRAVESEND

Drawing Title

GRAVESHAM BOROUGH COUNCIL REFUSE VEHICLE SWEEP PATH ANALYSIS

Purpose Of Issue

PRELIMINARY

Status	S0	Status Description	INITIAL STATUS OR WIP
Drawn	BK	Designed	BK
Checked	TM	Approved	TM
Sheet Size	A3	Scale	1:500
		Sweco Ref	65203358
		Revision	P06

Drawing Number

65203358-SWE-XX-XX-D-TP-0001