




SITE MAP scale 1 : 1 250

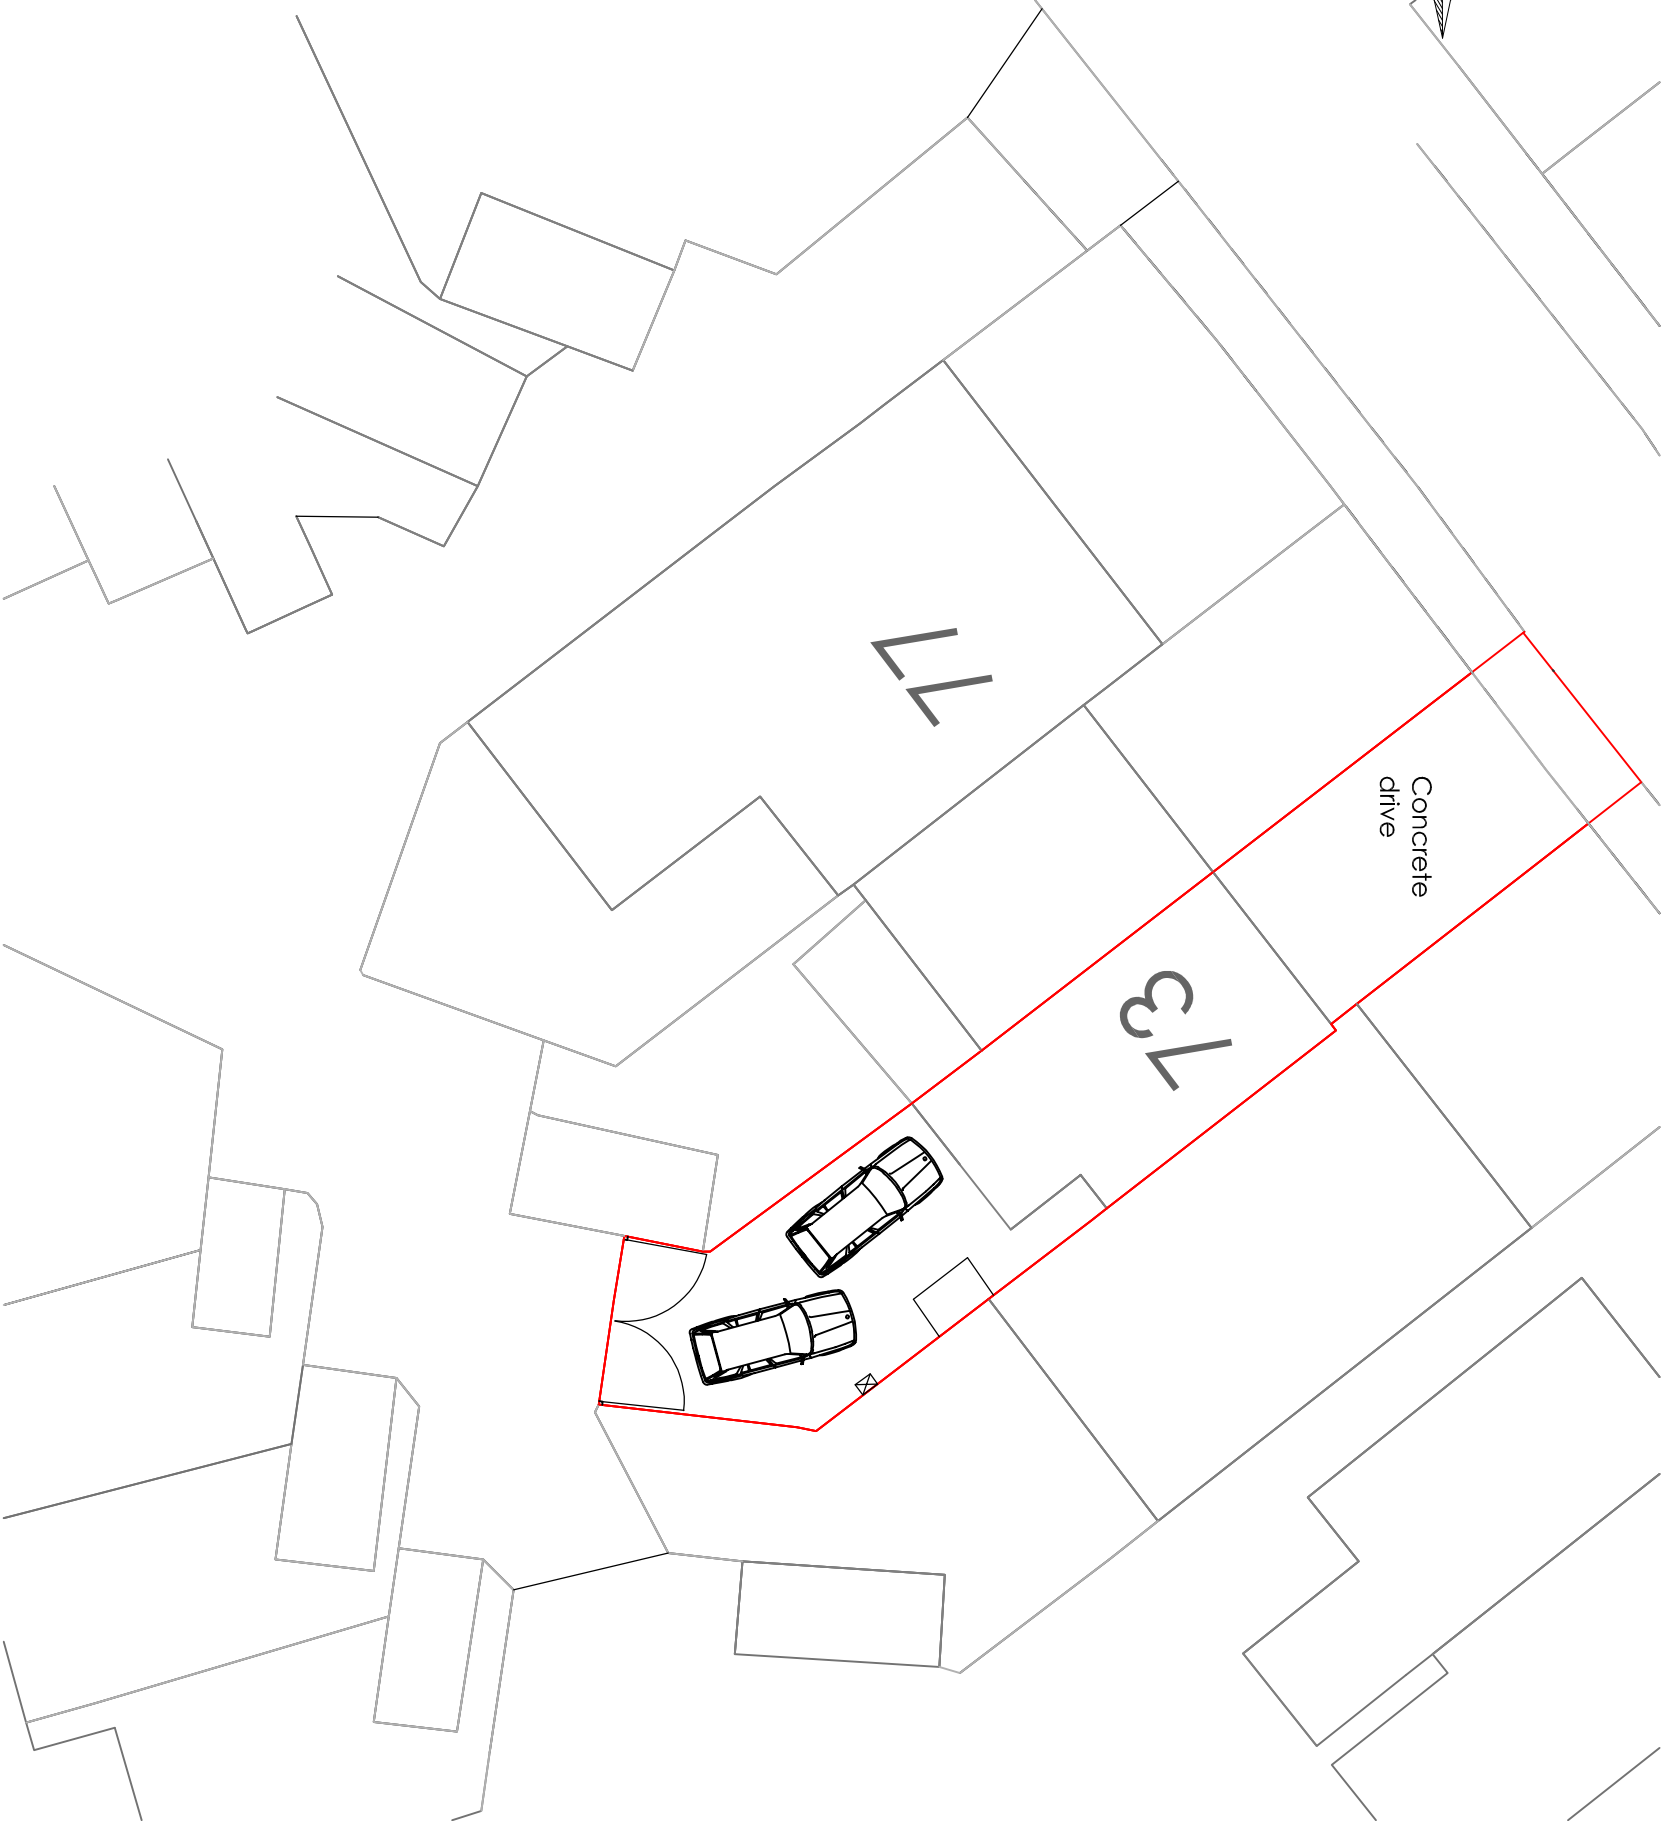

EXISTING BLOCK PLAN scale 1 : 200

|                                  |  |     |             |      |   |
|----------------------------------|--|-----|-------------|------|---|
| Project                          |  |     |             |      |   |
| 73 Beaumont Drive Gravesend Kent |  |     |             |      |   |
| Vehicle Cross over               |  |     |             |      |   |
| Drawing Title                    |  |     |             |      |   |
| Site Map and Existing Block Plan |  | Rev | Description | Date | <div>DrawnHC</div> <div>DateApr 1 26</div> <div>Scale1:1250 1:200</div> <div>Drawing No.73BD/A3/O 1</div> |