


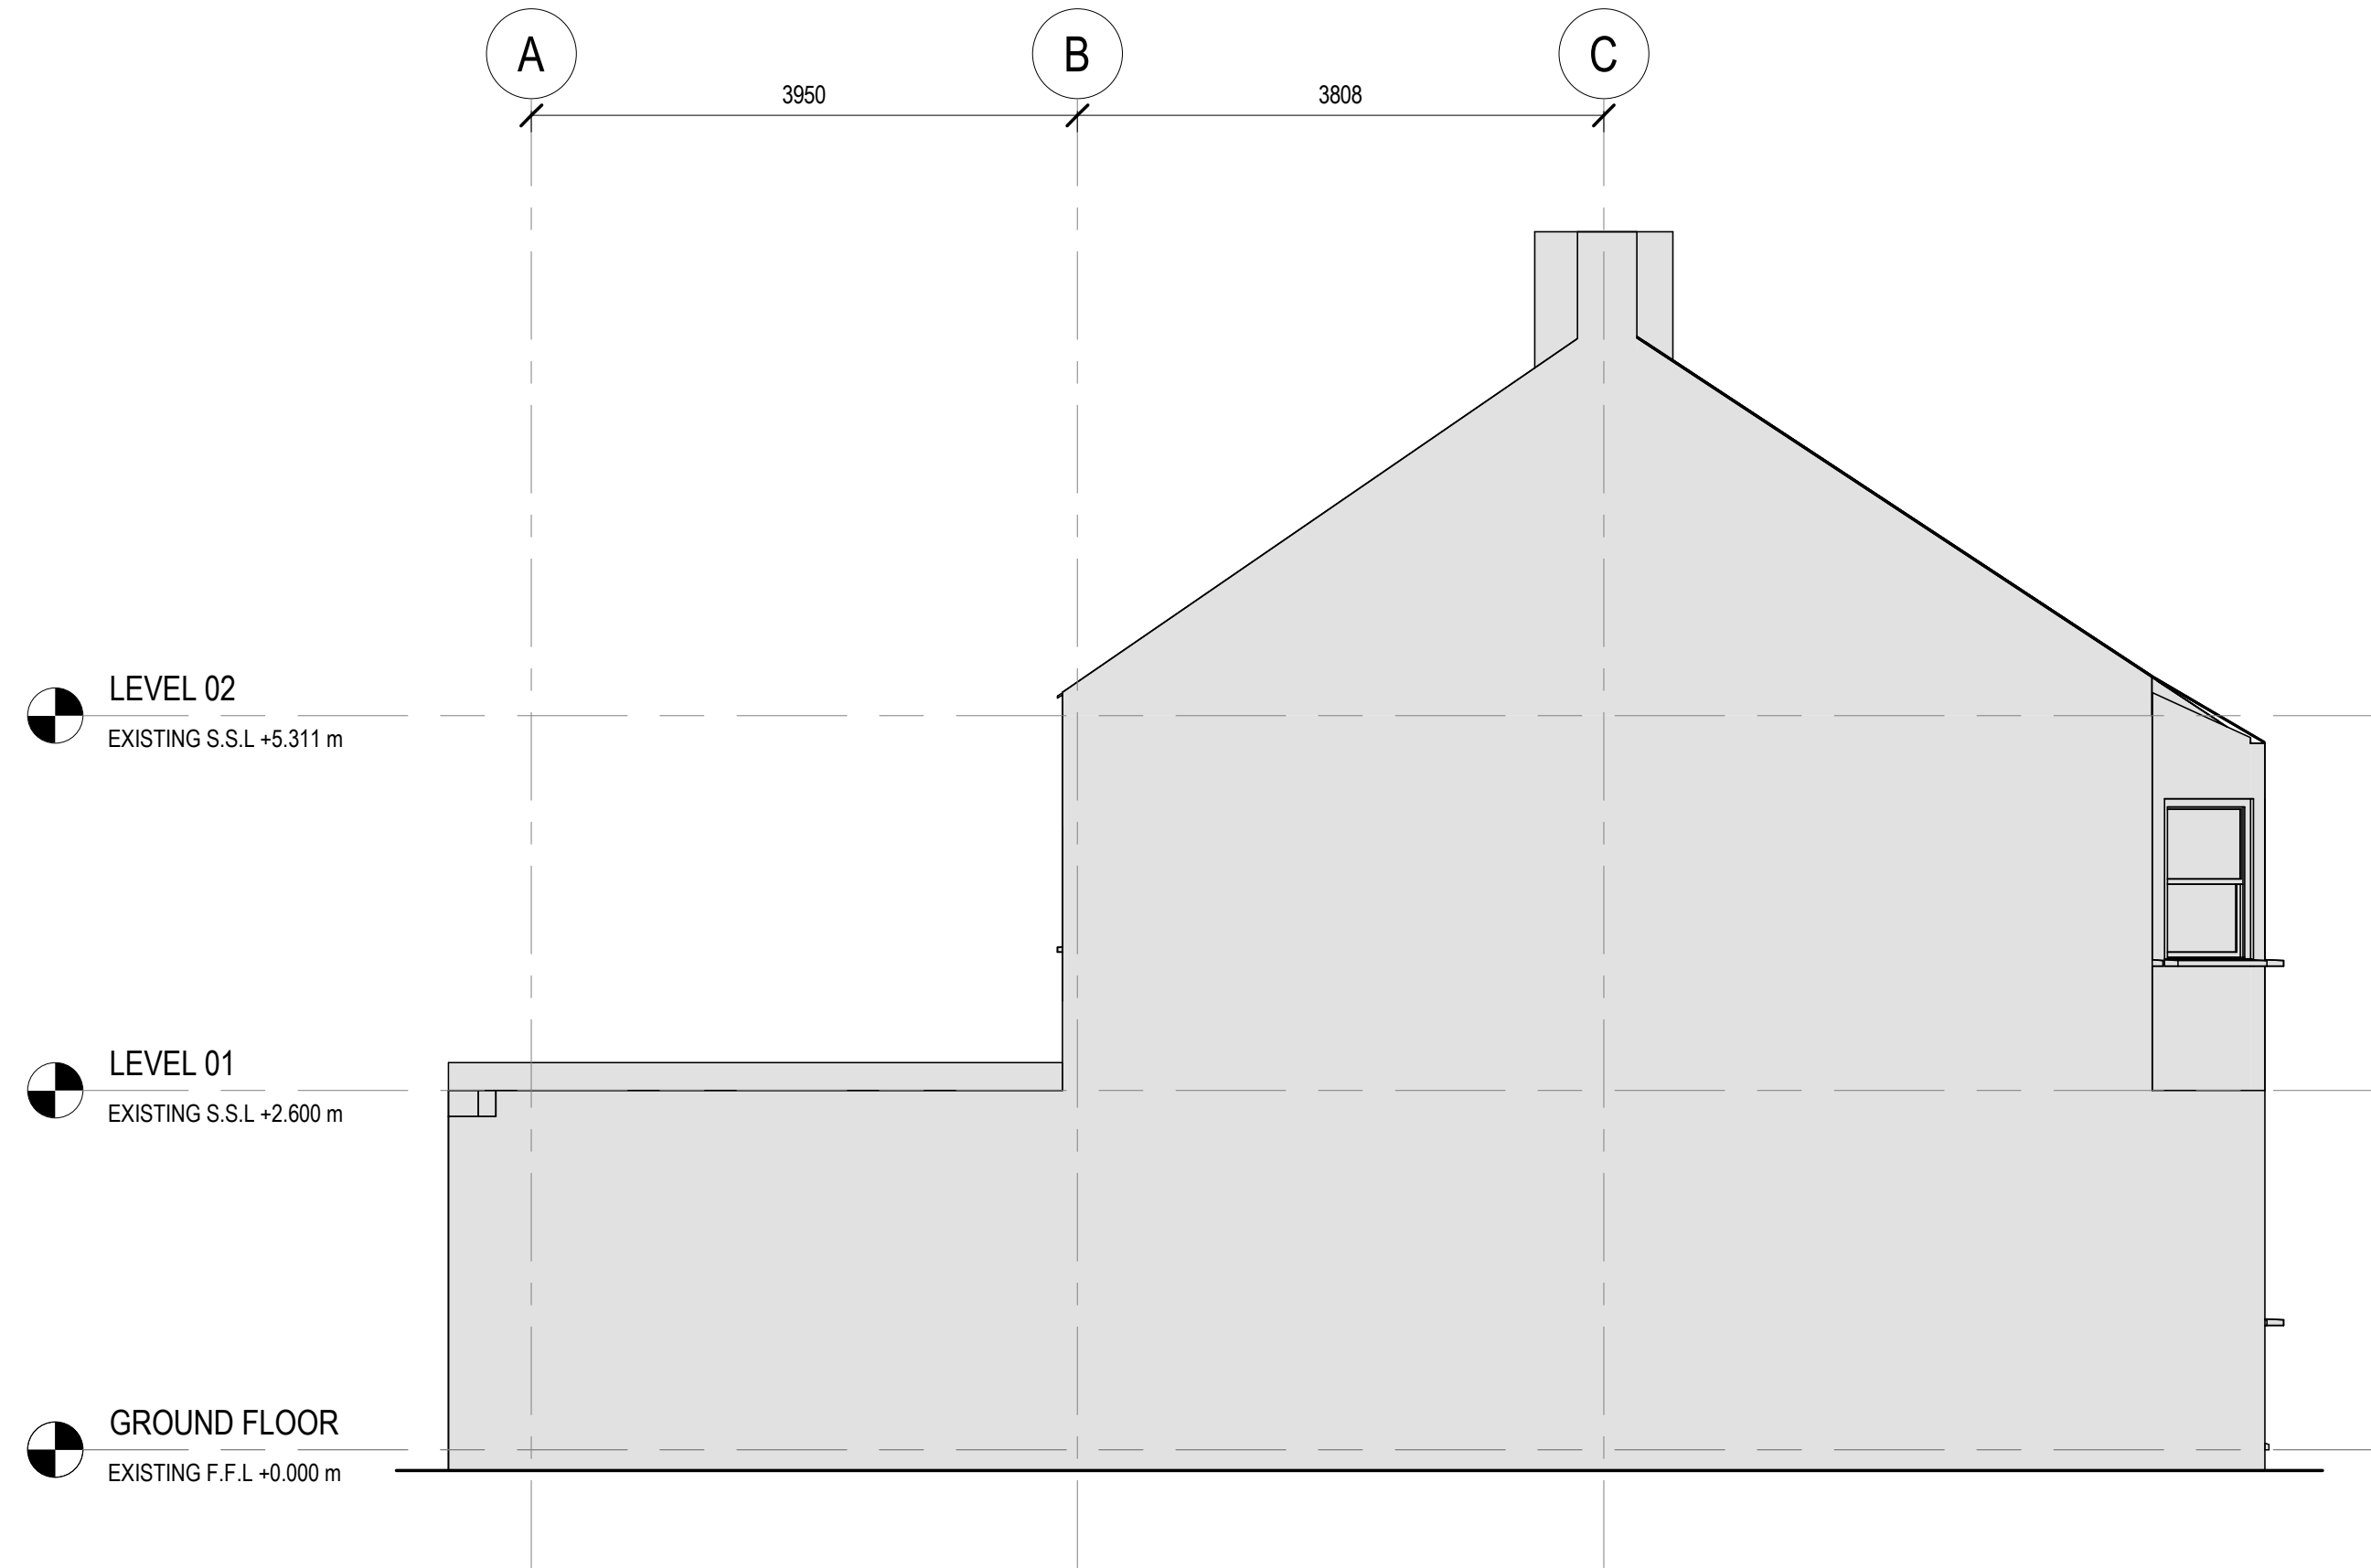

Architectural section drawing of a building. The drawing shows three levels: LEVEL 02, LEVEL 01, and GROUND FLOOR. The existing S.S.L. (Sea Level) for LEVEL 02 is +5.311 m, for LEVEL 01 is +2.600 m, and for GROUND FLOOR is +0.000 m. The drawing includes structural grid lines A, B, and C. The distance between grid lines A and B is 3950, and between B and C is 3808. A window is shown on the right side of the building. A section line is indicated by a circle with 'BF1' and '0801'.

CONSTRUCTION ISSUE

[illegible]

NOTES:

1. DO NOT SCALE FROM THIS DRAWING. ONLY WRITTEN DIMENSIONS SHALL BE USED.
2. THIS DRAWING IS TO BE READ IN CONJUNCTION WITH ALL RELEVANT STRUCTURAL ENGINEERING DRAWINGS AND DETAILS; THE SPECIFICATION FOR THE WORKS AND ALL RELEVANT ARCHITECT'S DRAWINGS AND ANY OTHER SPECIALIST'S DRAWINGS.
3. THIS DOCUMENT HAS BEEN PREPARED IN ACCORDANCE WITH THE SCOPE OF APPOINTMENT WITH THE CLIENT AND IS SUBJECT TO THE TERMS OF THAT APPOINTMENT AND SHOULD ONLY BE USED FOR THE PURPOSE FOR WHICH IT WAS INTENDED.
4. THIS DRAWING IS TO BE READ IN CONJUNCTION WITH ALL GENERAL NOTES DRAWING 2301-MDE-A-PA-ZZ-DR-00005.
5. ALL DIMENSIONS TO BE CHECKED AND CONFIRMED ON SITE.

CDM RESIDUAL CIVIL / STRUCTURAL DESIGN RISKS

MADE
ENGINEERING

Telephone: +44 (0)7727048829
info@made-engineering.co.uk

PROJECT
5 PARK AVENUE,
GRAVESEND
DA12 1NS

CLIENT
MR KEIRAN DALY

TITLE
EXISTING & PROPOSED - ELEVATIONS
SHEET 2

DISCIPLINE				SCALE @ A1
ARCHITECTURAL				1 : 50
MDE REF	DRAWN	DESIGNED	CHECKED	APPROVED
2301	D.H	D.H	R.W	R.W
DRAWING No				ISSUE
2301-MDE-A-PA-ZZ-DR-07002				C04