




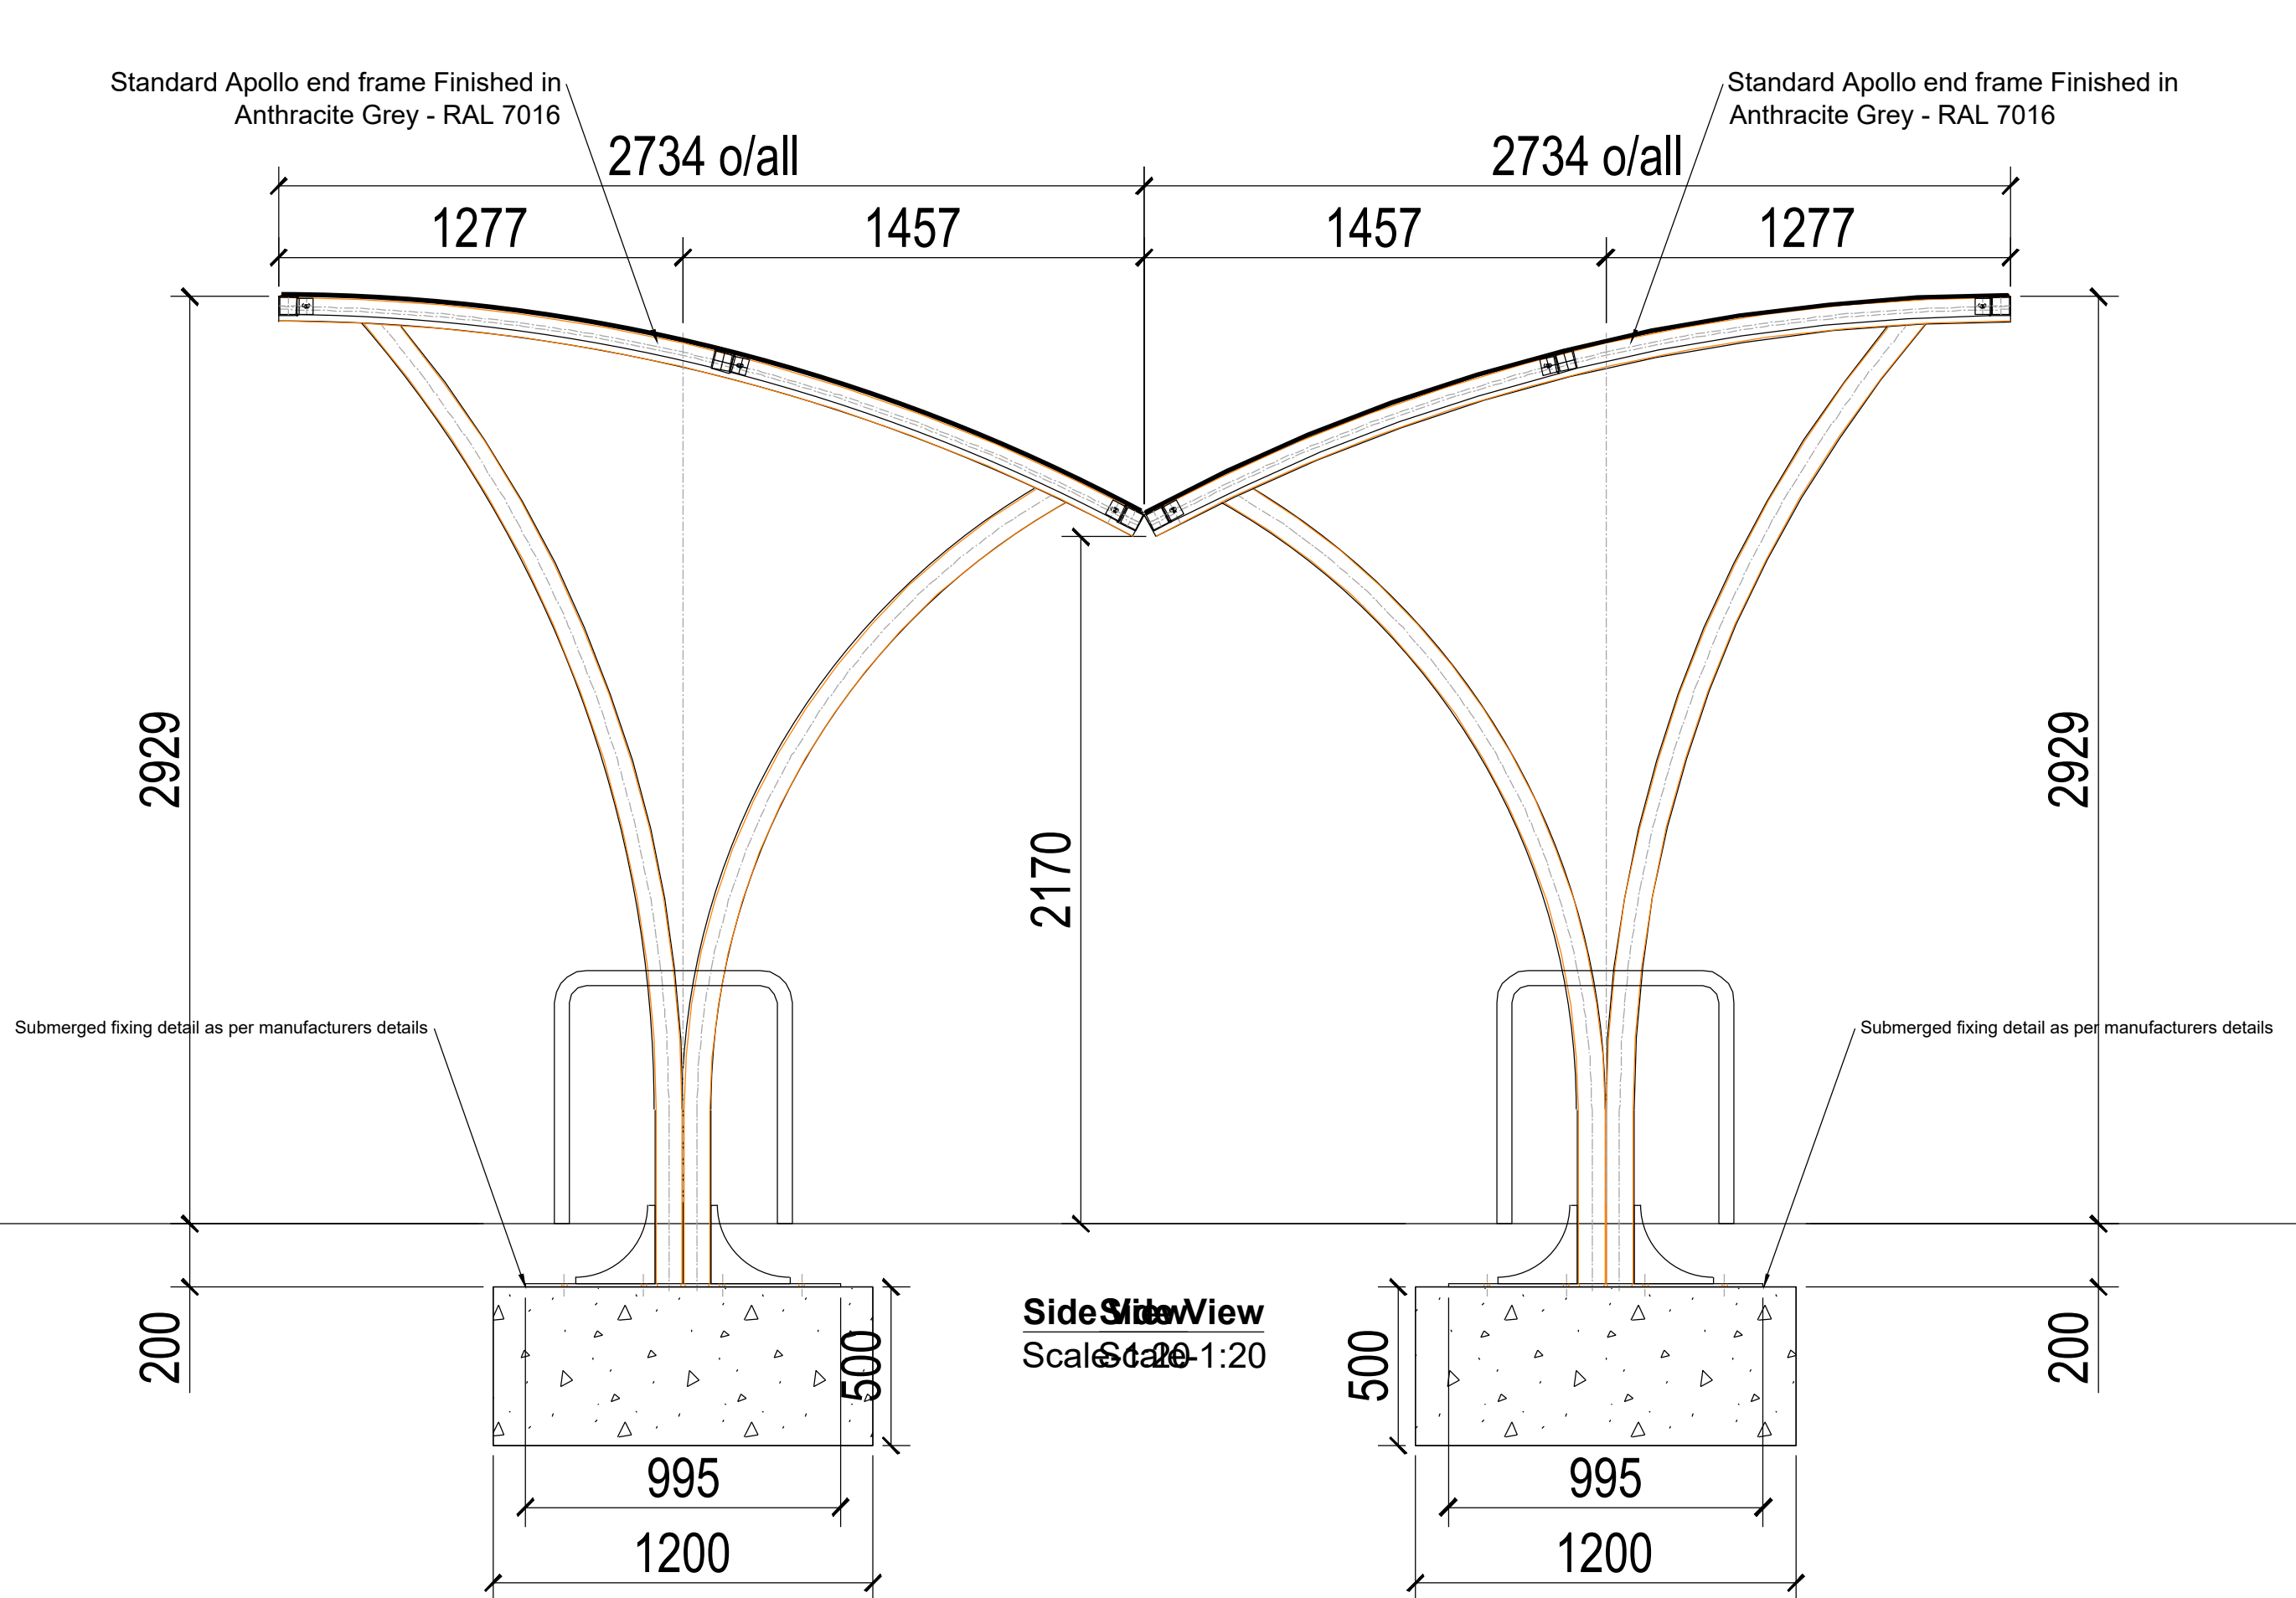


Example Image

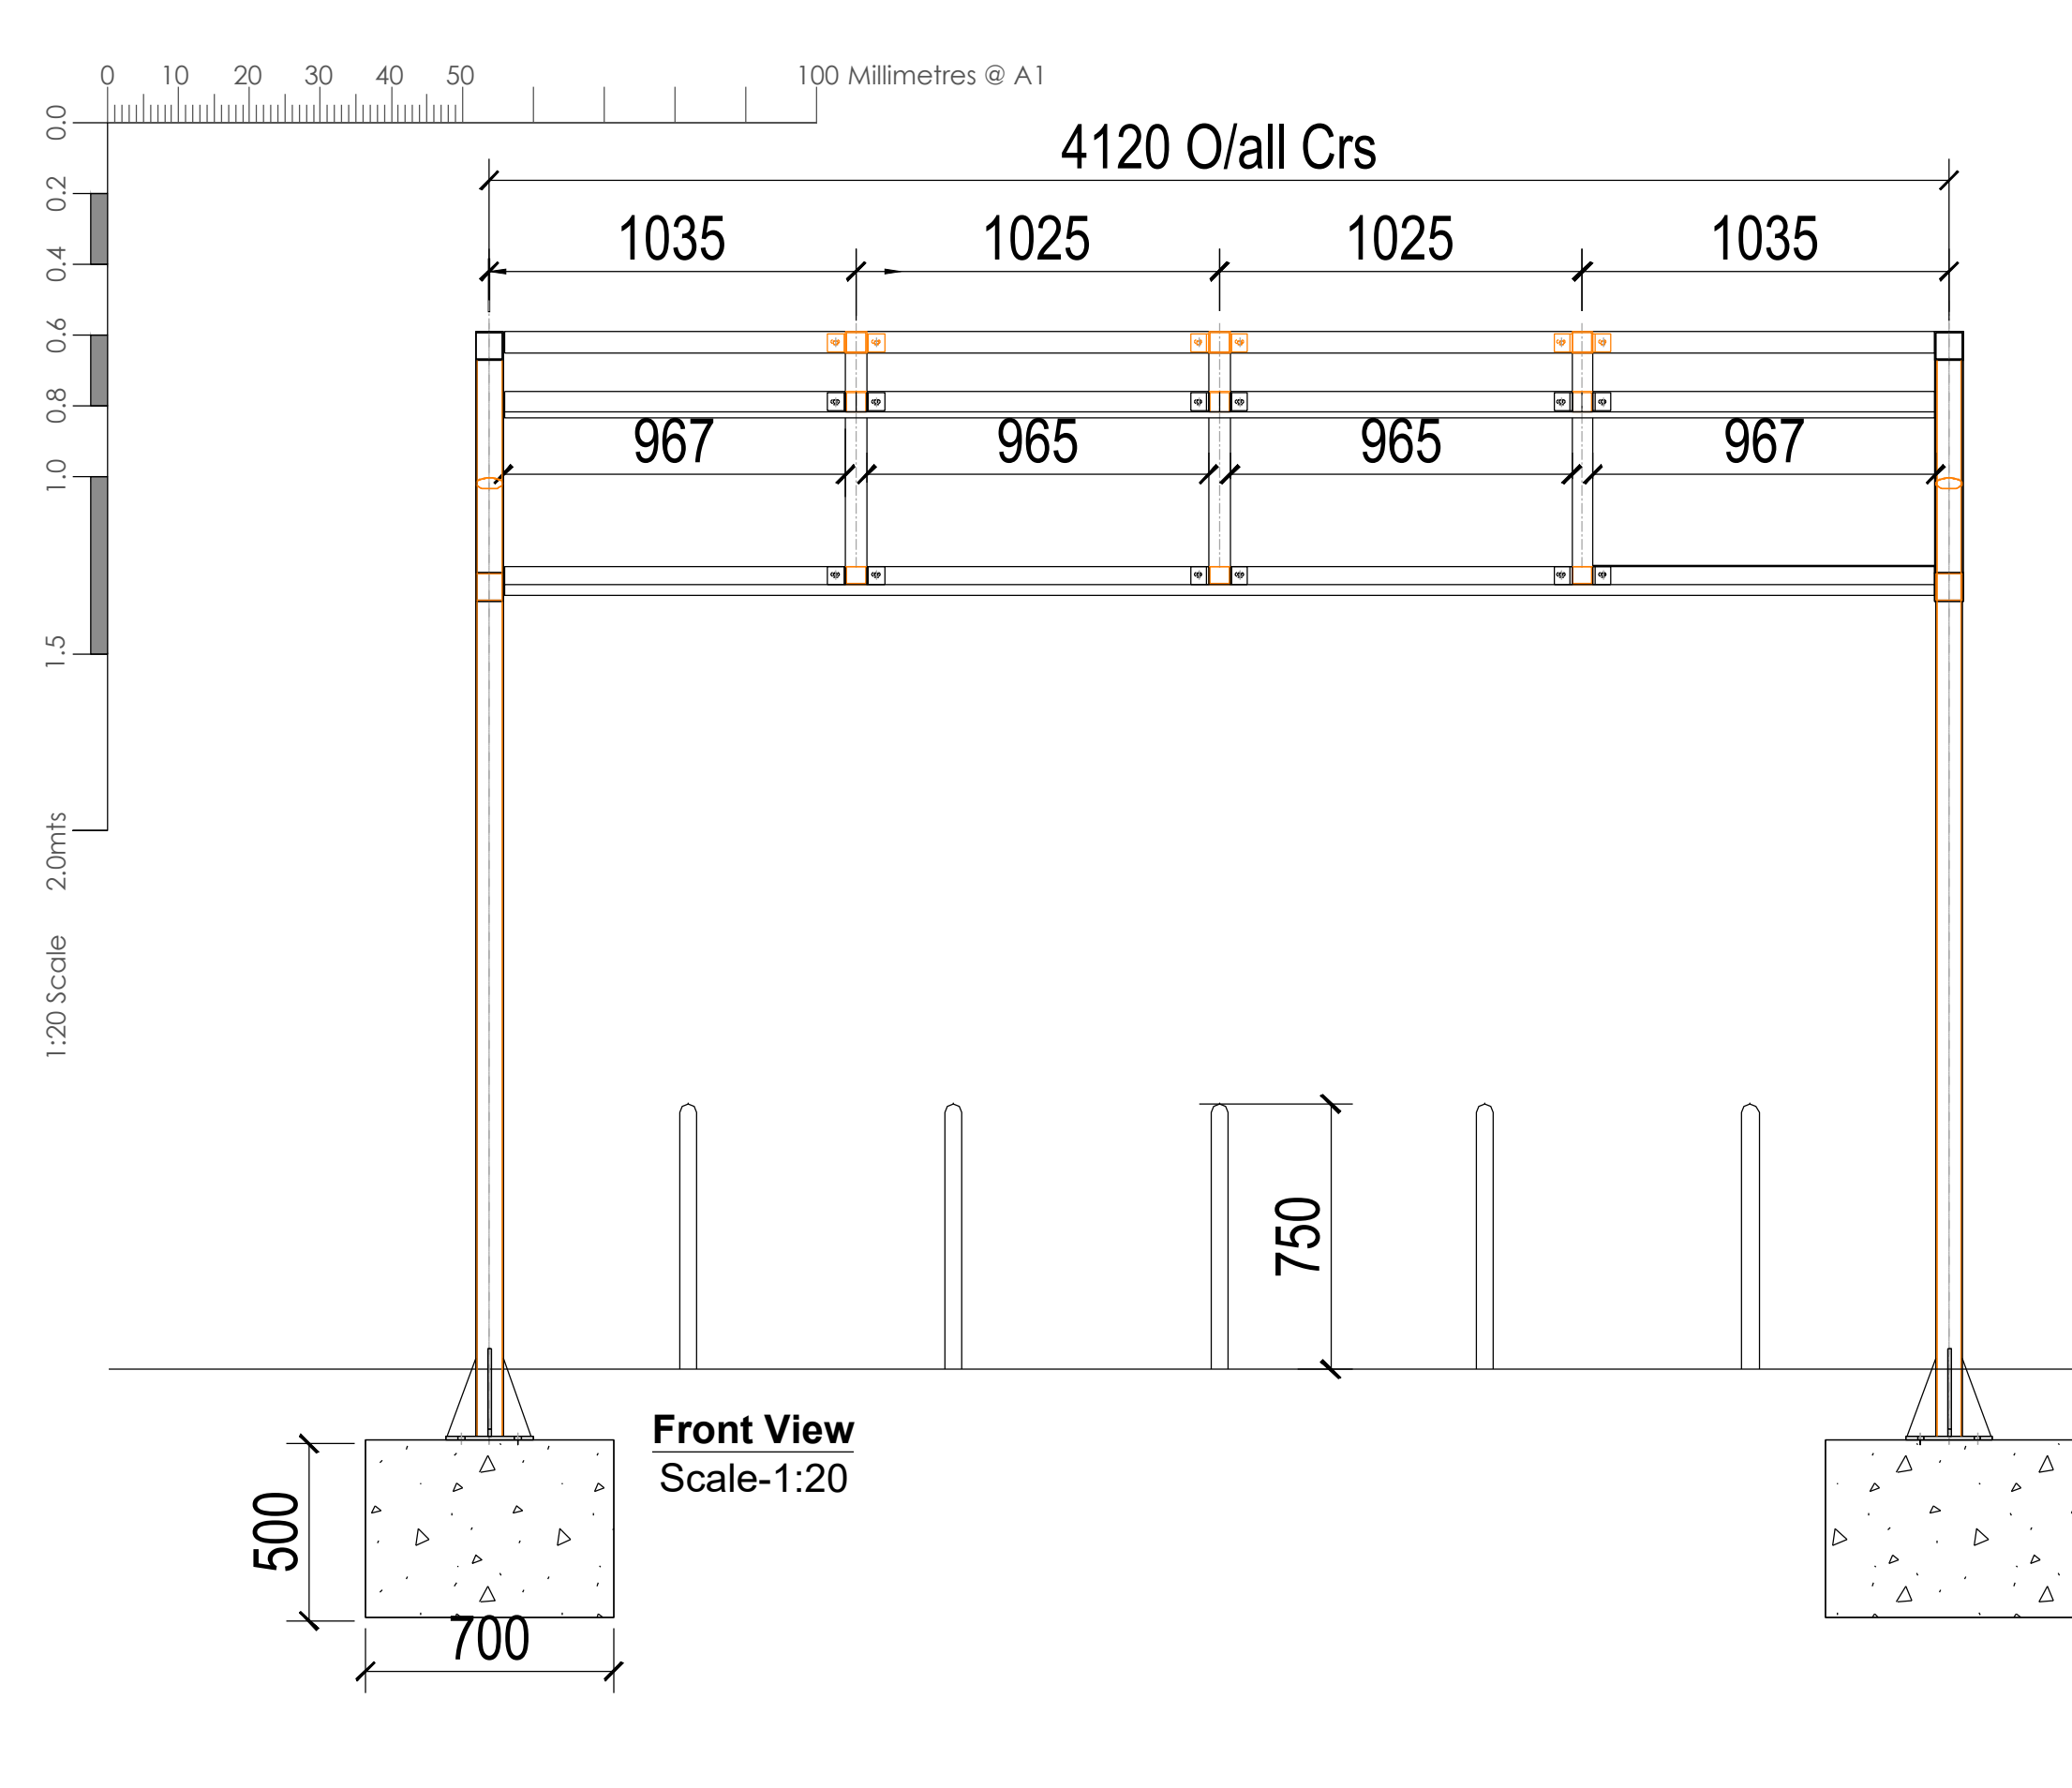

Cycle store location plan

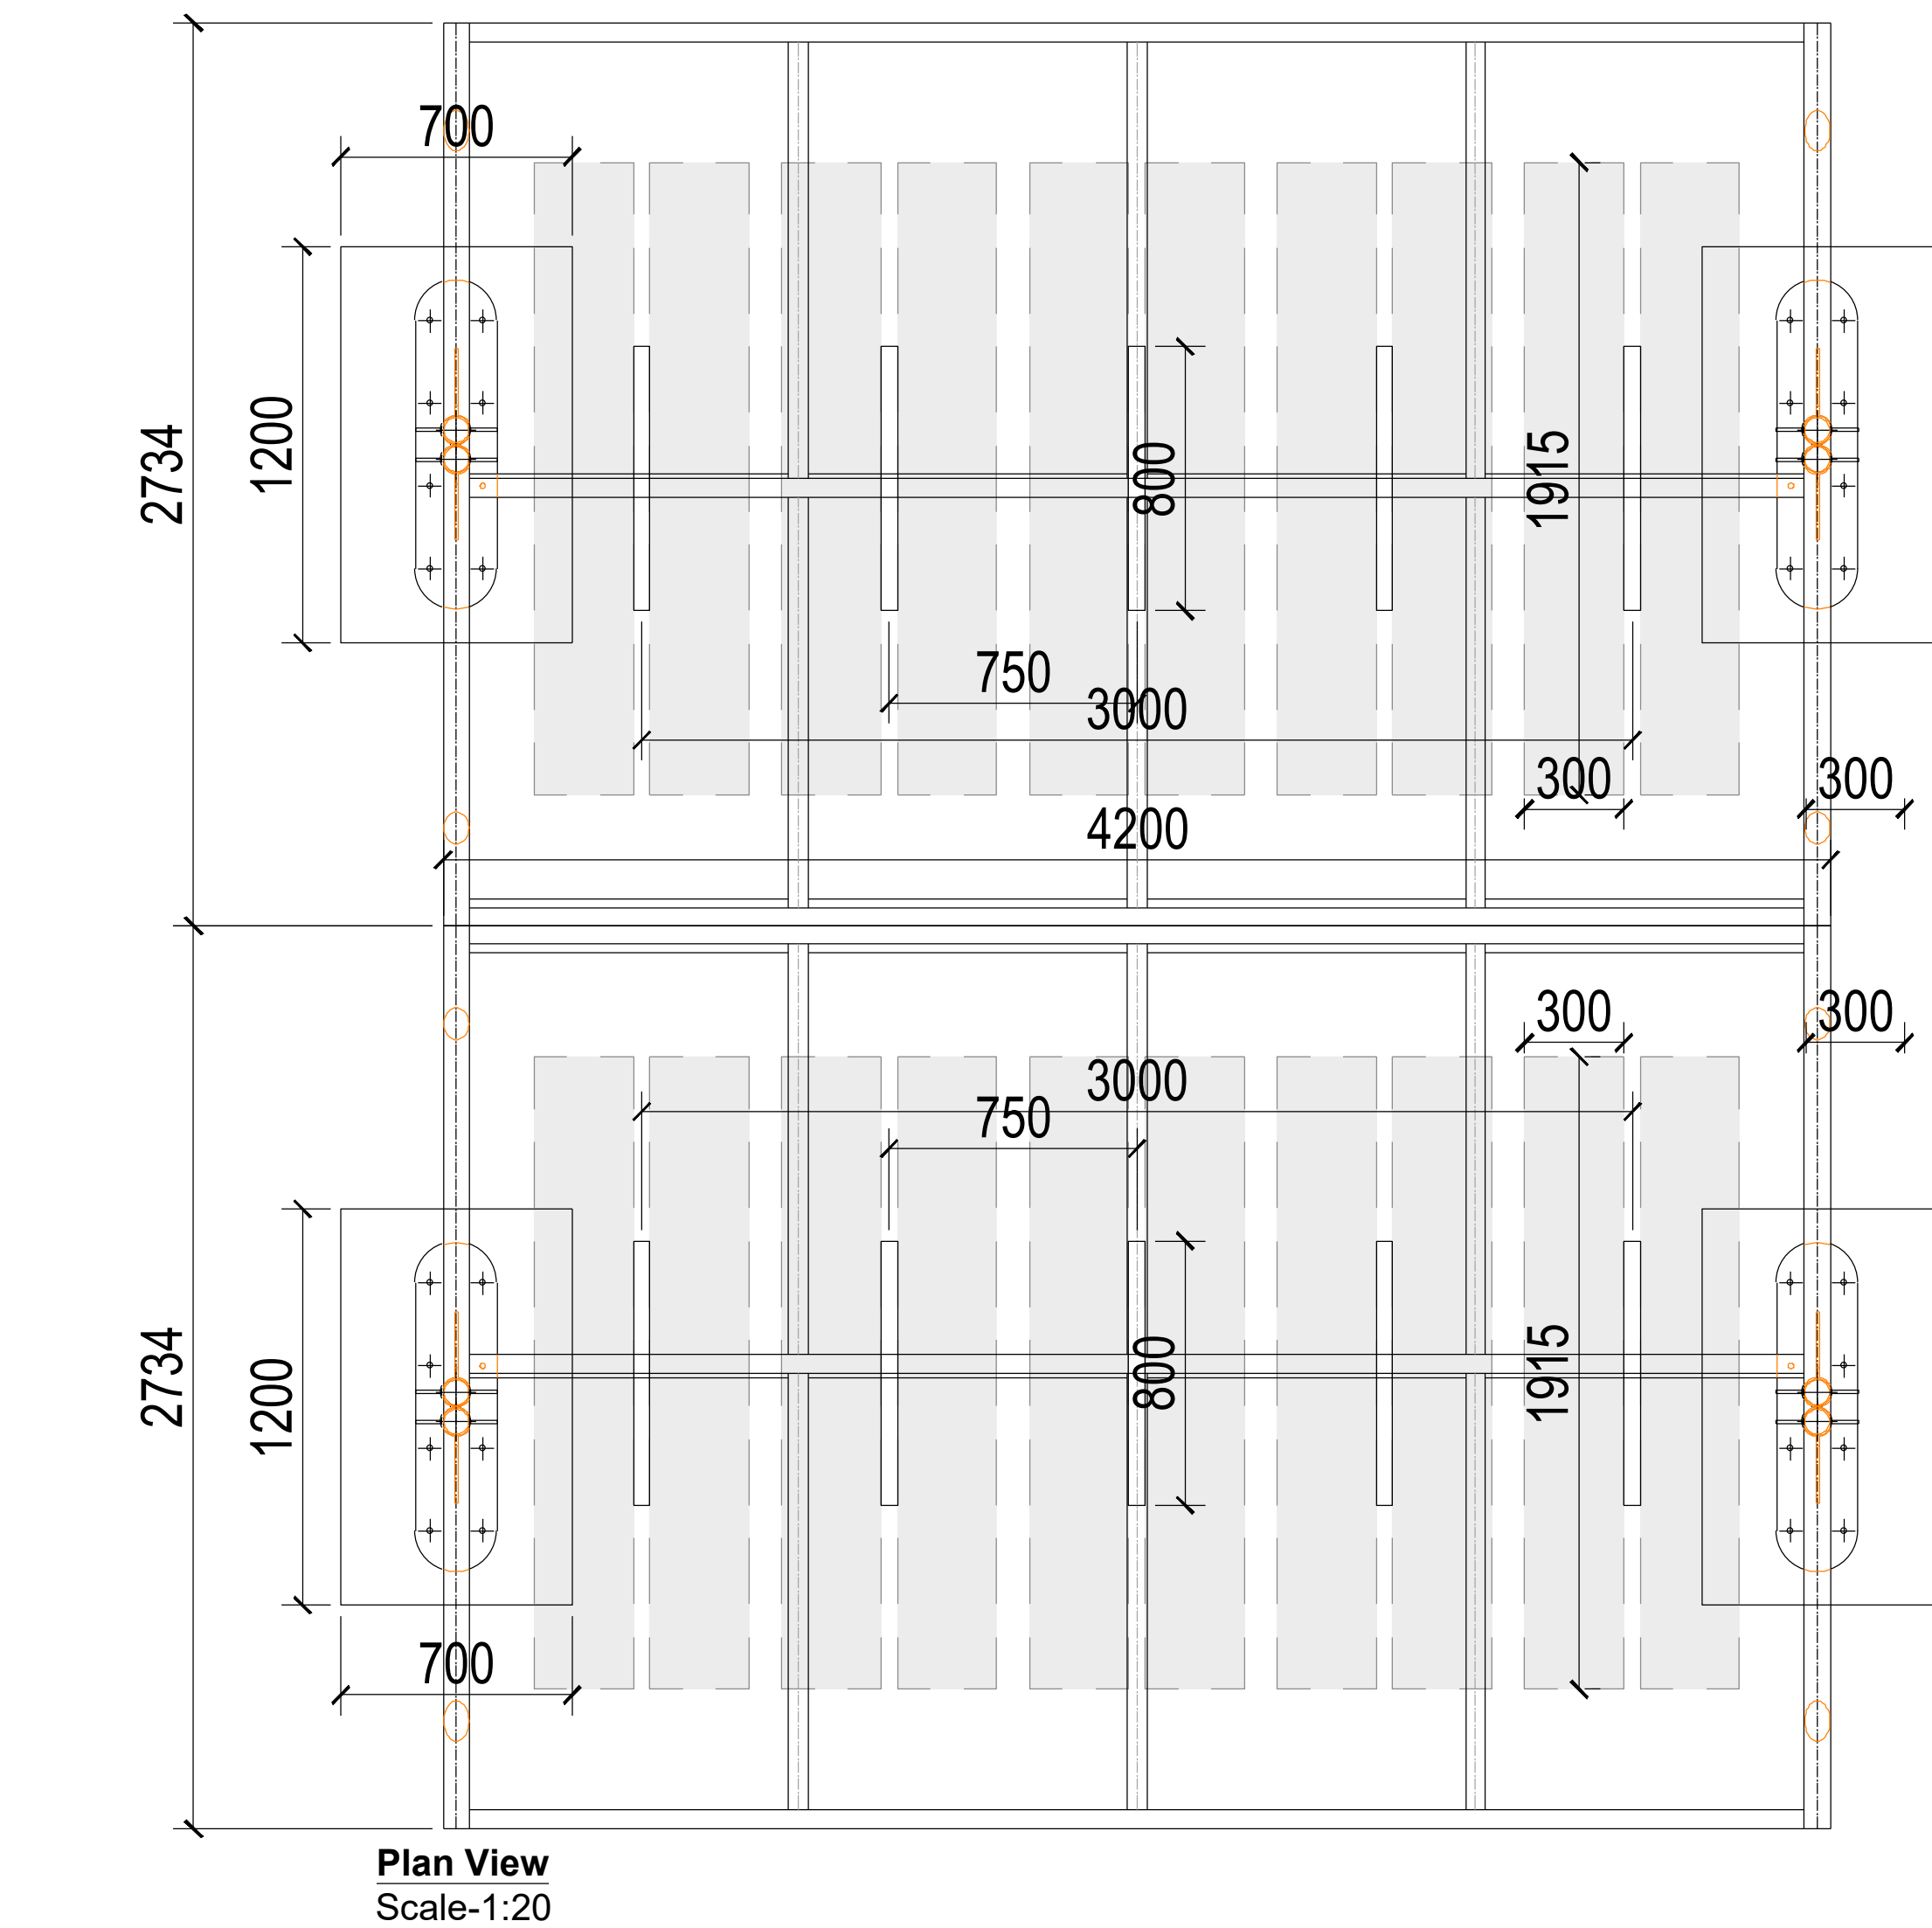

Staff change and shower facilities within care home.

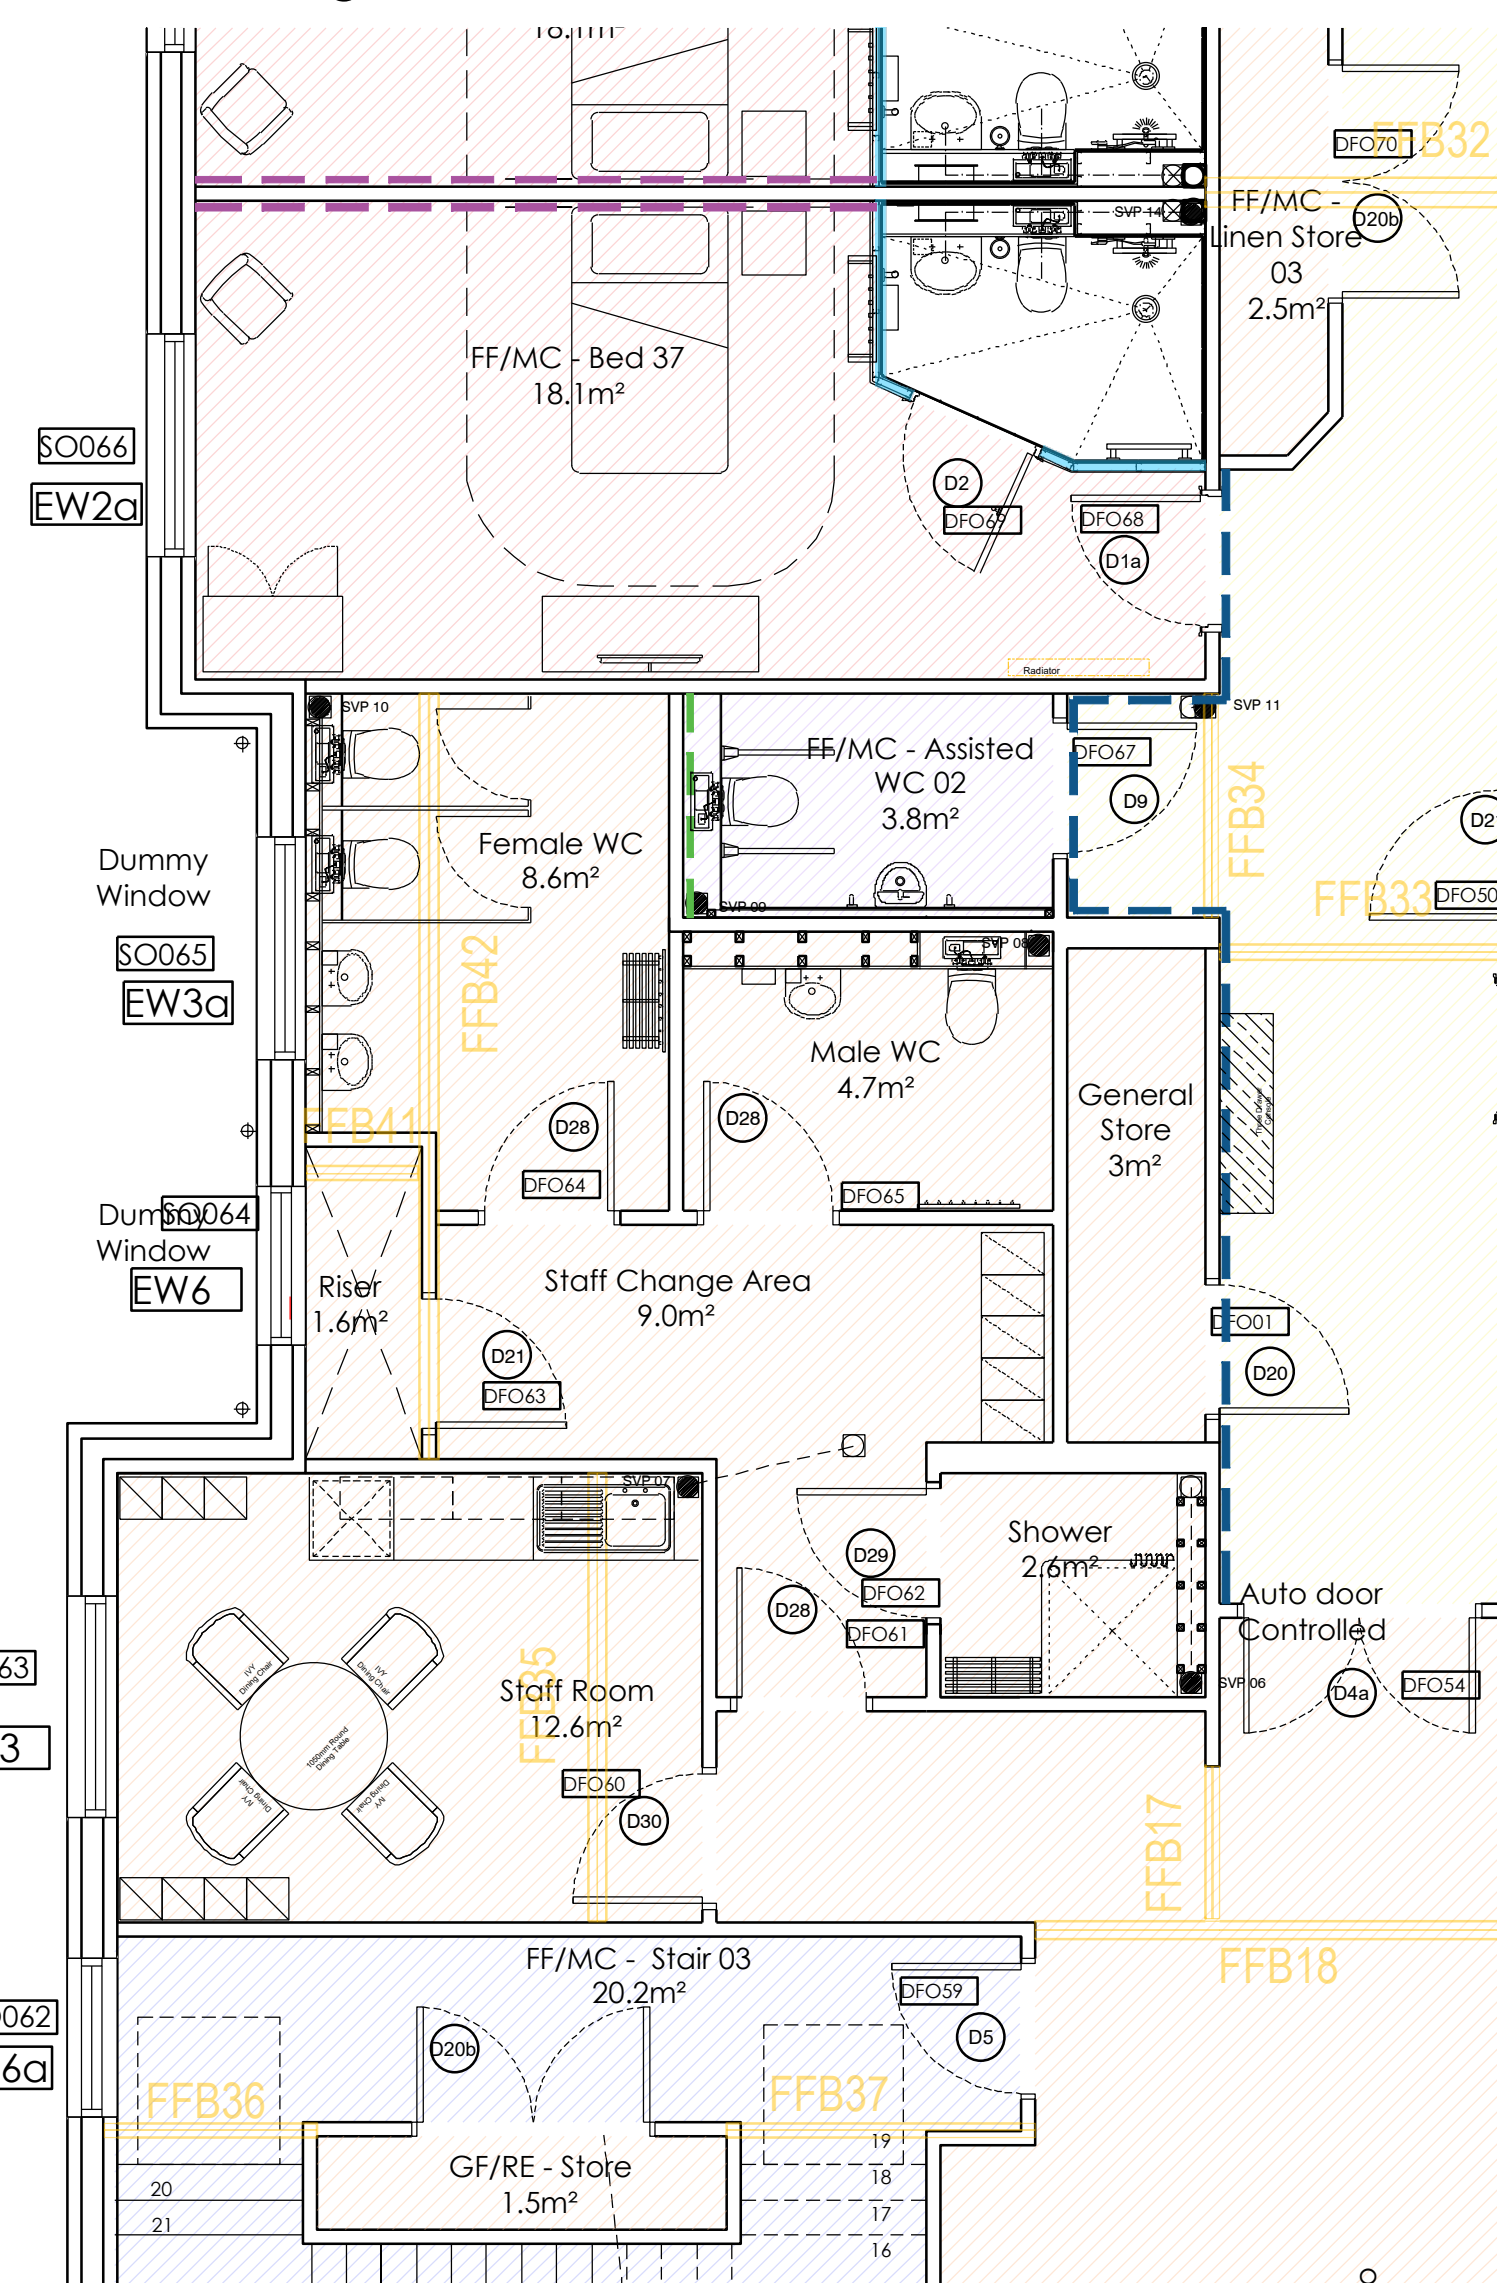

DRAWING STATUS

FOR DISCUSSION (RIBA STAGE 0-2)	
FOR PLANNING (RIBA STAGE 3)	
FOR TENDER (RIBA STAGE 4)	
FOR CONSTRUCTION (RIBA STAGE 5)	
AS-BUILT (RIBA STAGE 6)	
AS-RECORDED (RIBA STAGE 6)	



2nd FL | 13 Museum St
York | YO1 7JT
info@tdc-arch.design

www.tdc-arch.design

Client



Project

Proposed Care Home,
Central Avenue, Gravesend

Drawing Title

Proposed Cycle Stores
Visitors & Staff

Scale

1:20 @ A1

Drawn by

GF

Job No.

A202043

Drawing No.

AL(9)904

Rev.

D

Date

March 2021

Checked by

SEL