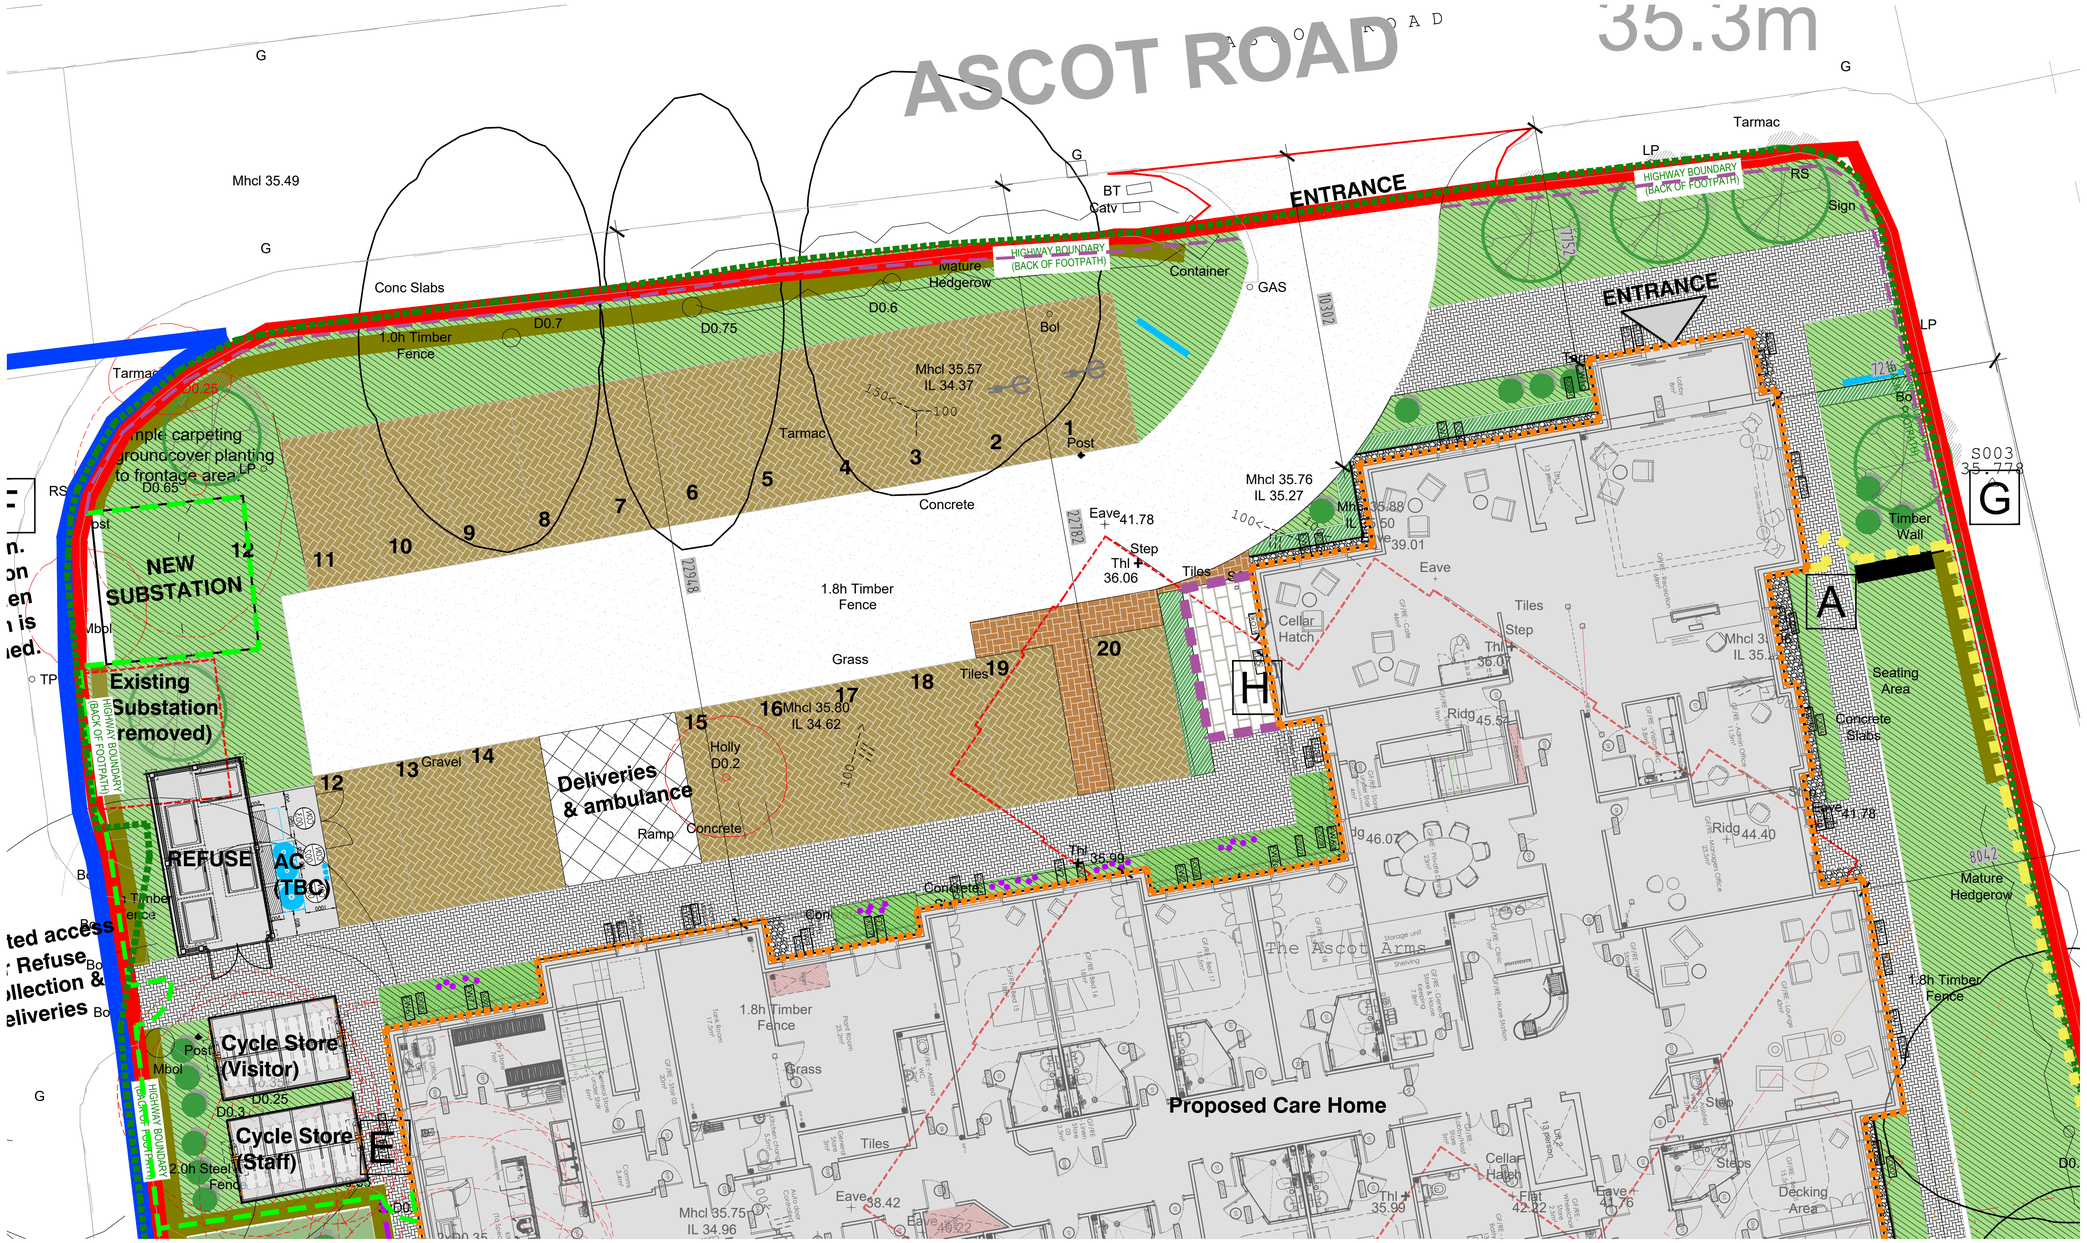

Proposed Care HomeCentral Avenue, Gravesend
Car parking management plan

Total parking spaces 20 (for staff and visitors use)
Disable parking spaces number 19 & 20.
EV parking spaces numbers 1 & 2 (ductwork installed to all parking spaces for future expansion of EV availability).
Deliveries, ambulance and minibus parking allocated within turning head.

The car parking access and use will be monitored and permitted by the care home operator Avery Healthcare in accordance with the travel plan.

Notes

Do not scale, use figured dimensions only.

All dimensions to be verified on site prior to the commencement of any work or the production of any shop drawing. All discrepancies to be reported to the Architect.

This drawing is to be read in conjunction with all related Architect's and Engineer's drawings and any other relevant information.

This drawing is copyright © of TDC Architects Ltd.

REV	DATE	REVISION	INITIALS	CHECK
A	24.04.24	Planning condition issue	RMJB	SEL

DRAWING STATUS

FOR DISCUSSION (RIBA STAGE 0-2)
FOR PLANNING (RIBA STAGE 3) ☒
FOR TENDER (RIBA STAGE 4)
FOR CONSTRUCTION (RIBA STAGE 5)
AS-BUILT (RIBA STAGE 6)
AS-RECORDED (RIBA STAGE 6)

TDC ARCH DESIGN
The Design Collective Architects
2nd Fl. | 13 Museum St.
York | YO1 7DT
info@tdc-arch.design
www.tdc-arch.design

Client

Avery

Project

Proposed Care Home,
Central Avenue, Gravesend

Drawing Title

Car park management plan

Scale	Date
1:100 @ A1	April 2024
Drawn by	Checked by
RMJB	SEL

Job No.	Drawing No.	Rev.
A202043	AL(9)909	A