


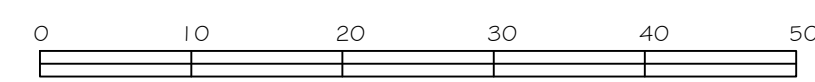

Scale 1:50



scale 1:500



Scale 1:2500

Copyright Synergy Planning & Property Consultants Ltd The Office The Larches Rochester Kent ME3 7NG		
Client		
Miss A White & Mrs L Johns		
Address		
Land on East side of Church Street		
Drawing title		
Proposed fencing		
Scale		
1:50/1:1250/1:200		
Date	Drawn by	
July 2024		
Drawing No		
24/447/01		