



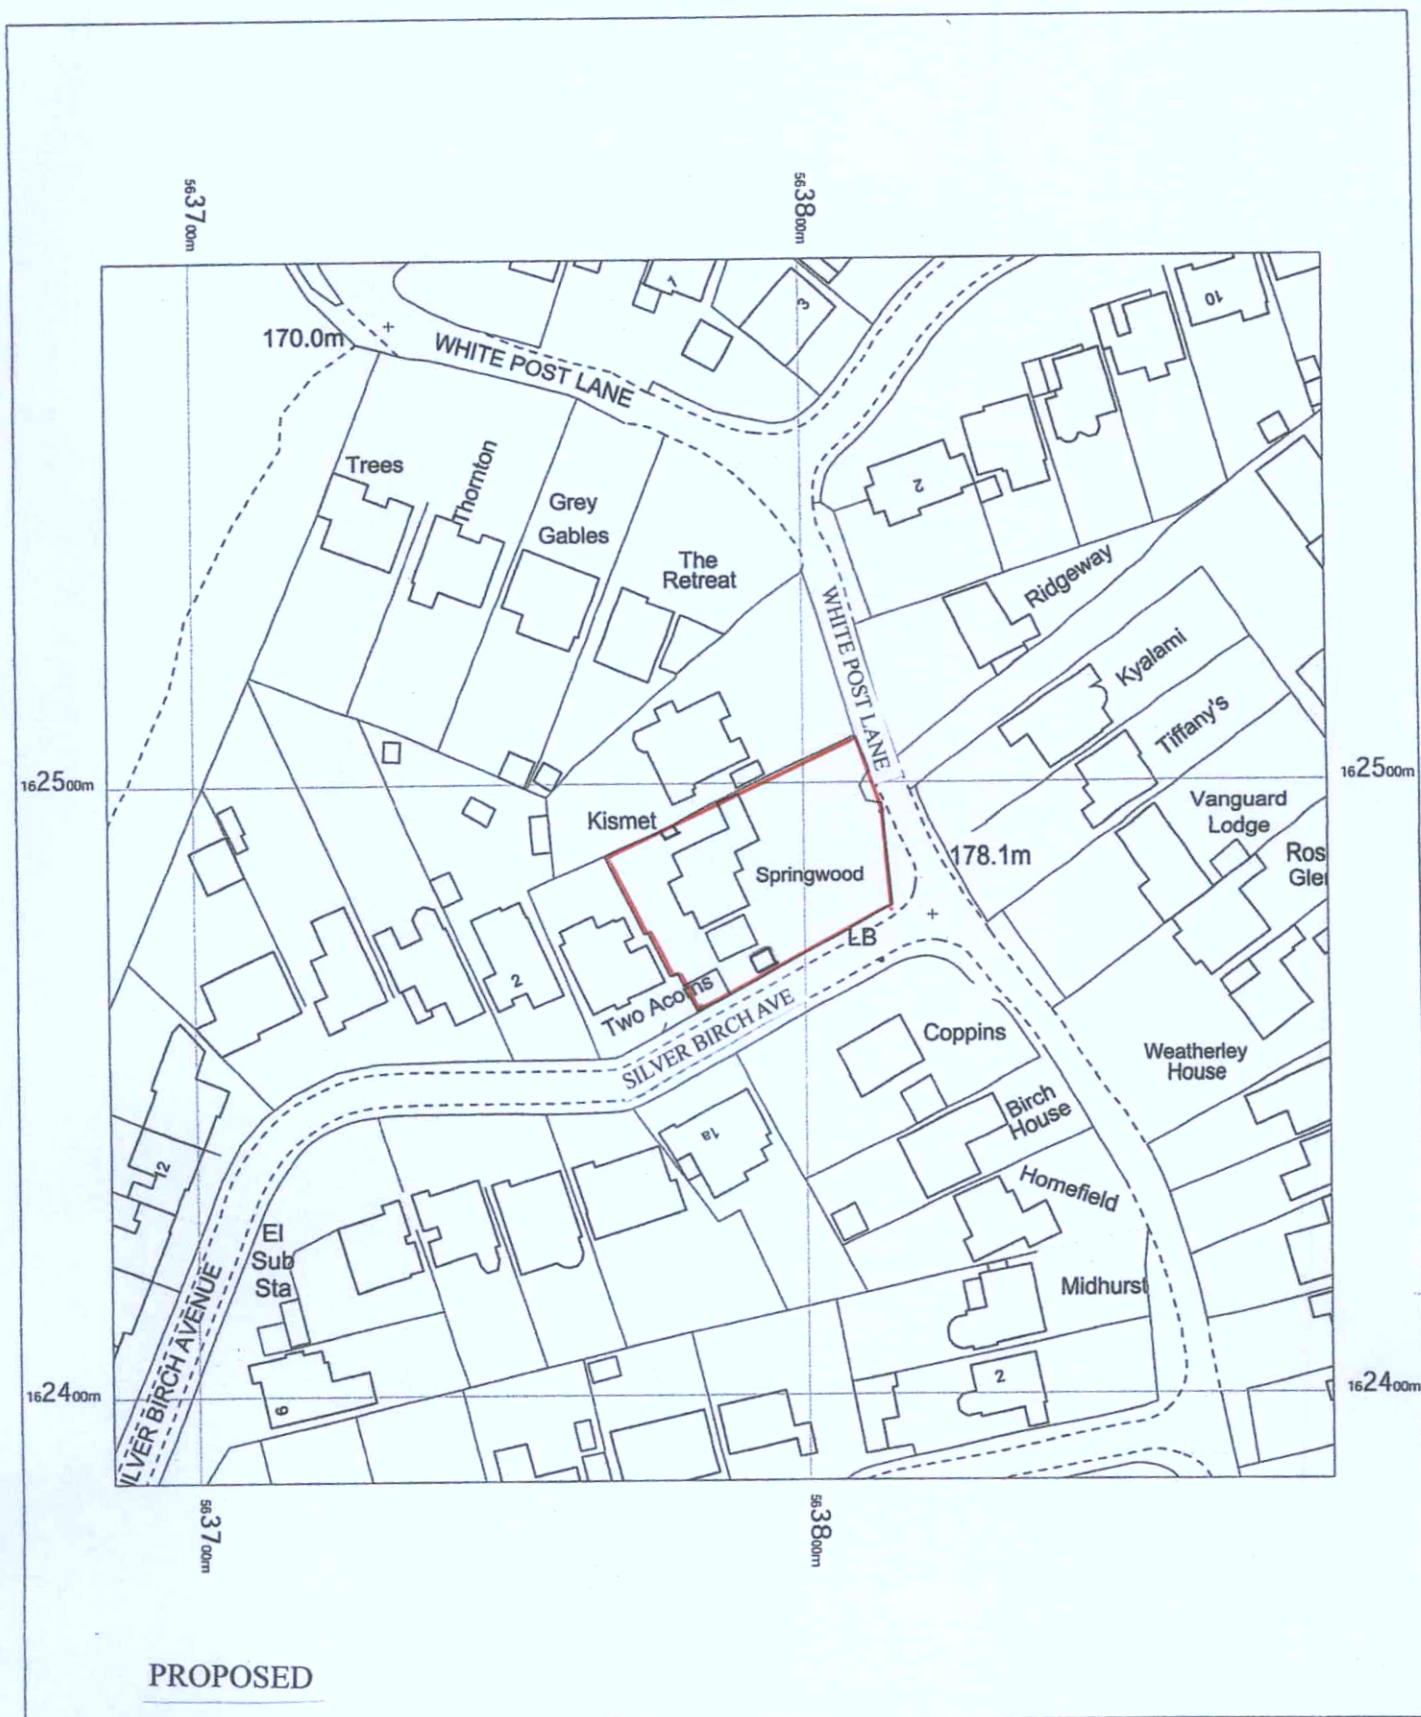

PROPOSED

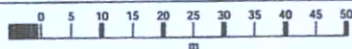


SPRINGWOOD
WHITEPOST LANE
CULVERSTONE
MEOPHAM
KENT DA13 0TW

OS MasterMap 1250/2500/10000 scale
Wednesday, July 3, 2024, ID: HMC-01173391
www.themapcentre.com

1:1250 scale print at A4, Centre: 563786 E, 162486 N

©Crown Copyright Ordnance Survey. Licence no.
100018971

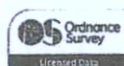

**Page
Plan
Prints**