


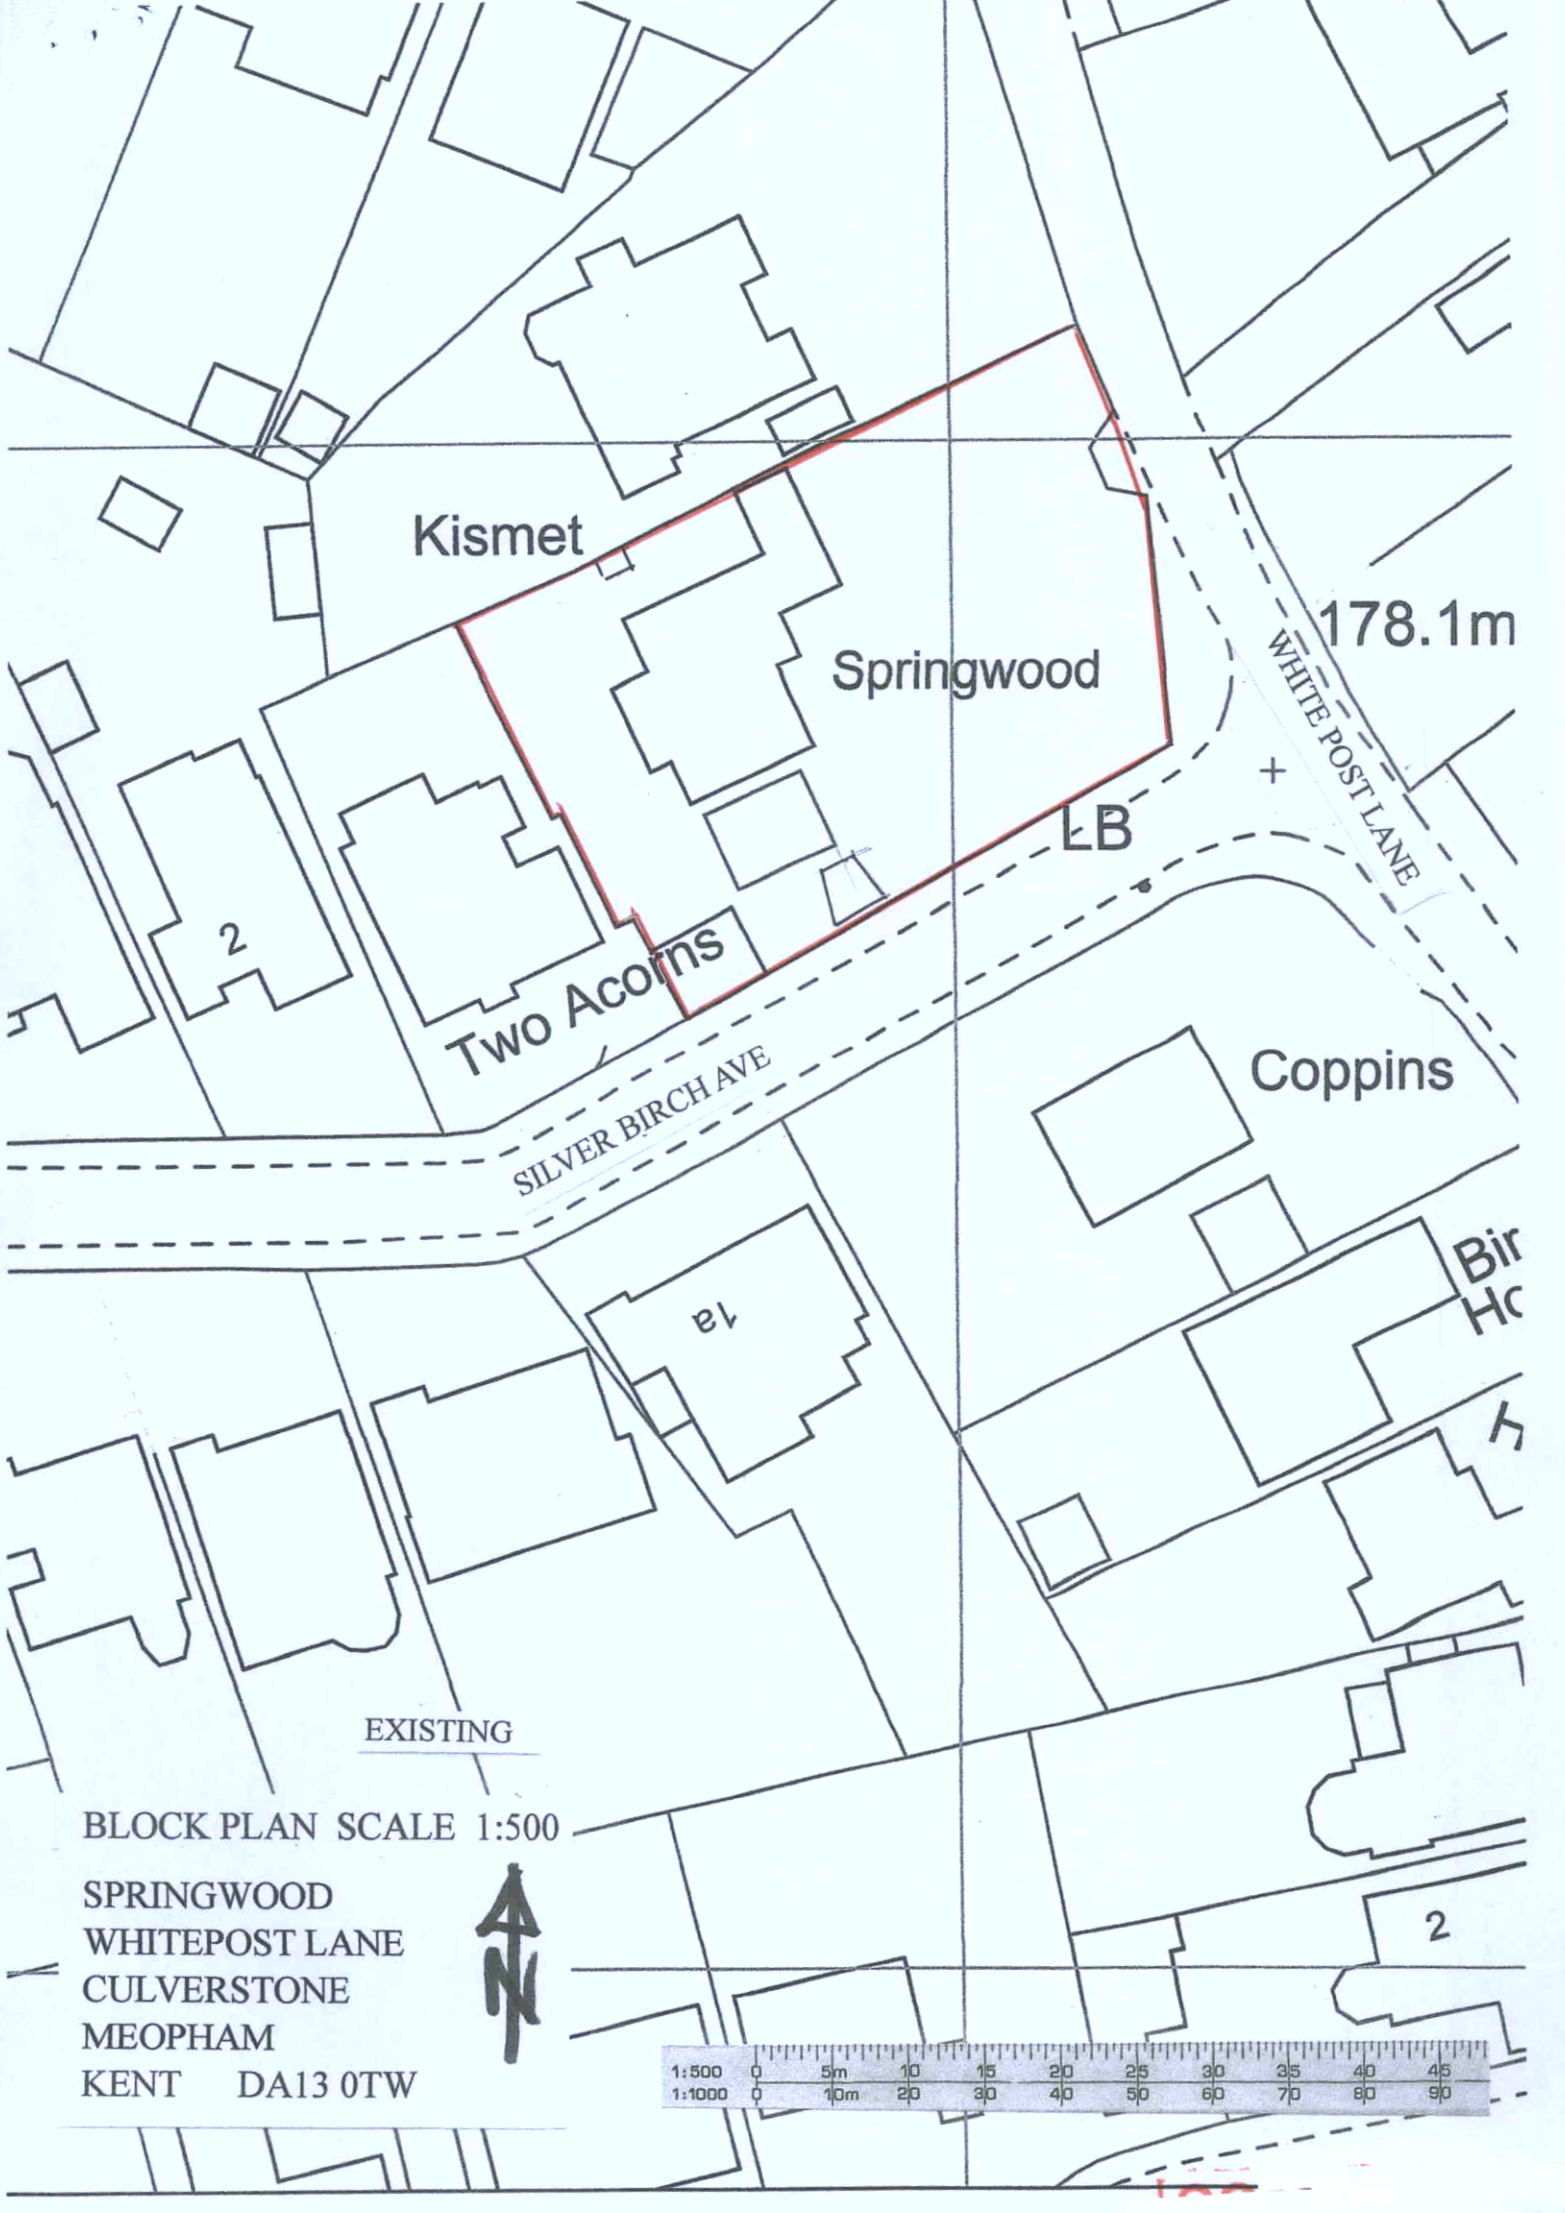

Kismet

Springwood

178.1m

WHITE POST LANE

LB

Two Acoins

SILVER BIRCH AVE

Coppins

Bir
Hc

EXISTING

BLOCK PLAN SCALE 1:500

SPRINGWOOD
WHITEPOST LANE
CULVERSTONE
MEOPHAM
KENT DA13 0TW

