



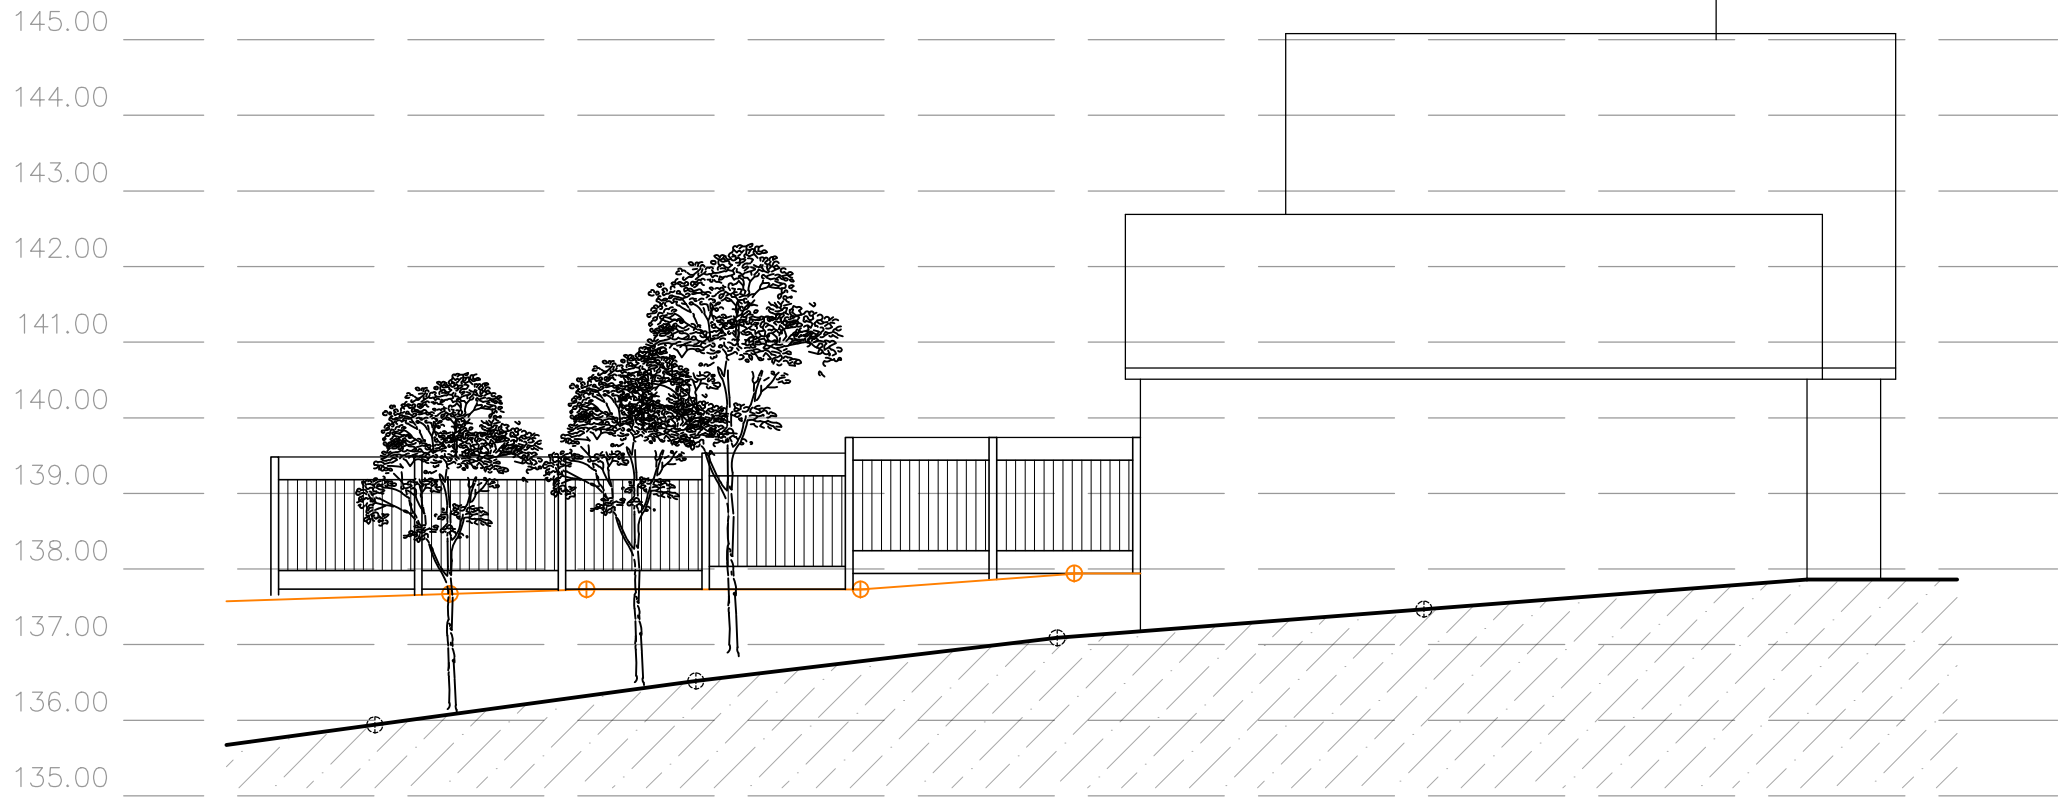


© This drawing is protected by copyright and must not be copied or reproduced without the written consent of Penfold Project Services

SIDE ELEVATION FROM WHITEHILL ROAD

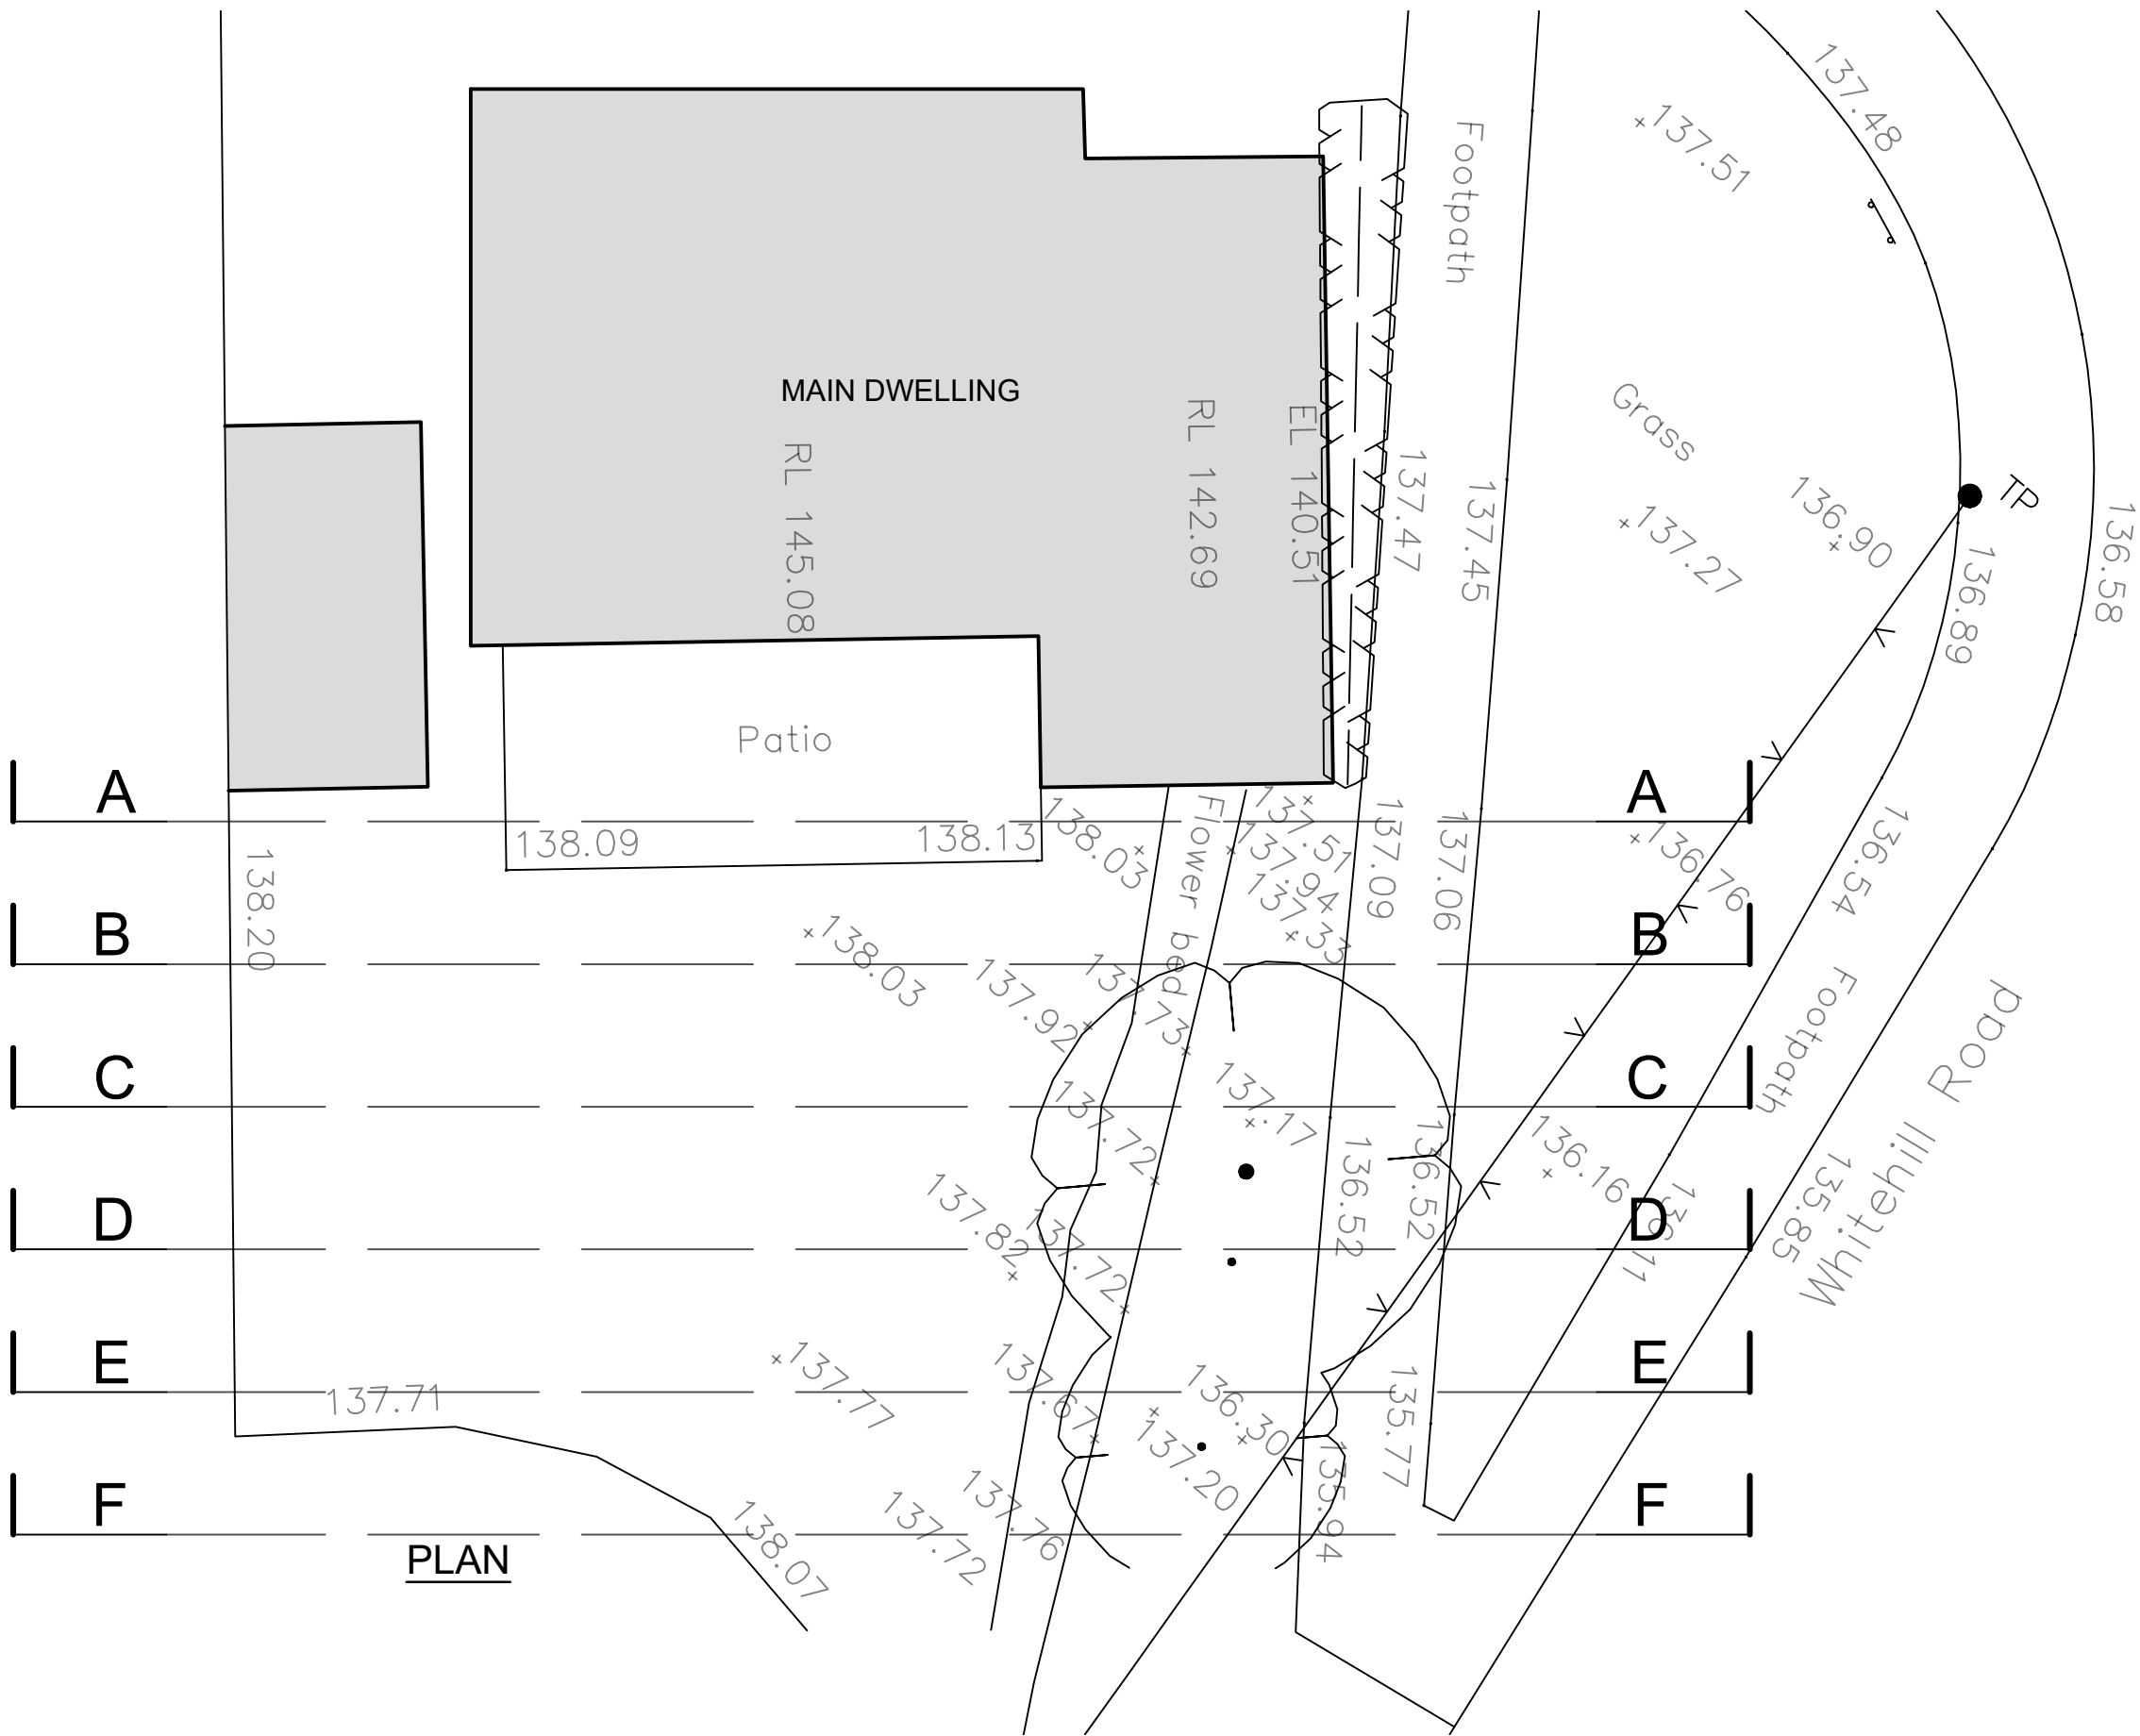

ALL DETAILS EXTRACTED FROM ASTON  
LAND SURVEY SURVEY

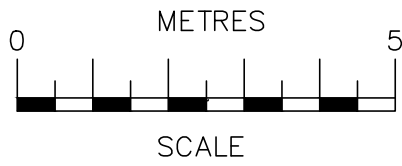

SCALE BAR @ 1:100

|   |                                              |          |
|---|----------------------------------------------|----------|
|   |                                              |          |
|   |                                              |          |
|   |                                              |          |
| Date   | No                                           | Revision |
| <b>Penfold Project Services</b>                                                                                  |                                              |          |
| Epmarket, Wrotham Road, Meopham, Kent, DA13 0JH<br>Telephone: 01474 816690<br>e-mail: apenfold448@btinternet.com |                                              |          |
| Job Title:   | 1 CHEYNE WALK<br>MEOPHAM<br>KENT<br>DA13 0PF |          |
| Dwg Title:   | PART BLOCK PLAN<br>AS EXISTING               |          |
| Scale:   | 1:100 @ A2                                   |          |
| Dwg No.:   | 01                                           |          |
| Date:   | February 2023                                |          |