


C - C'

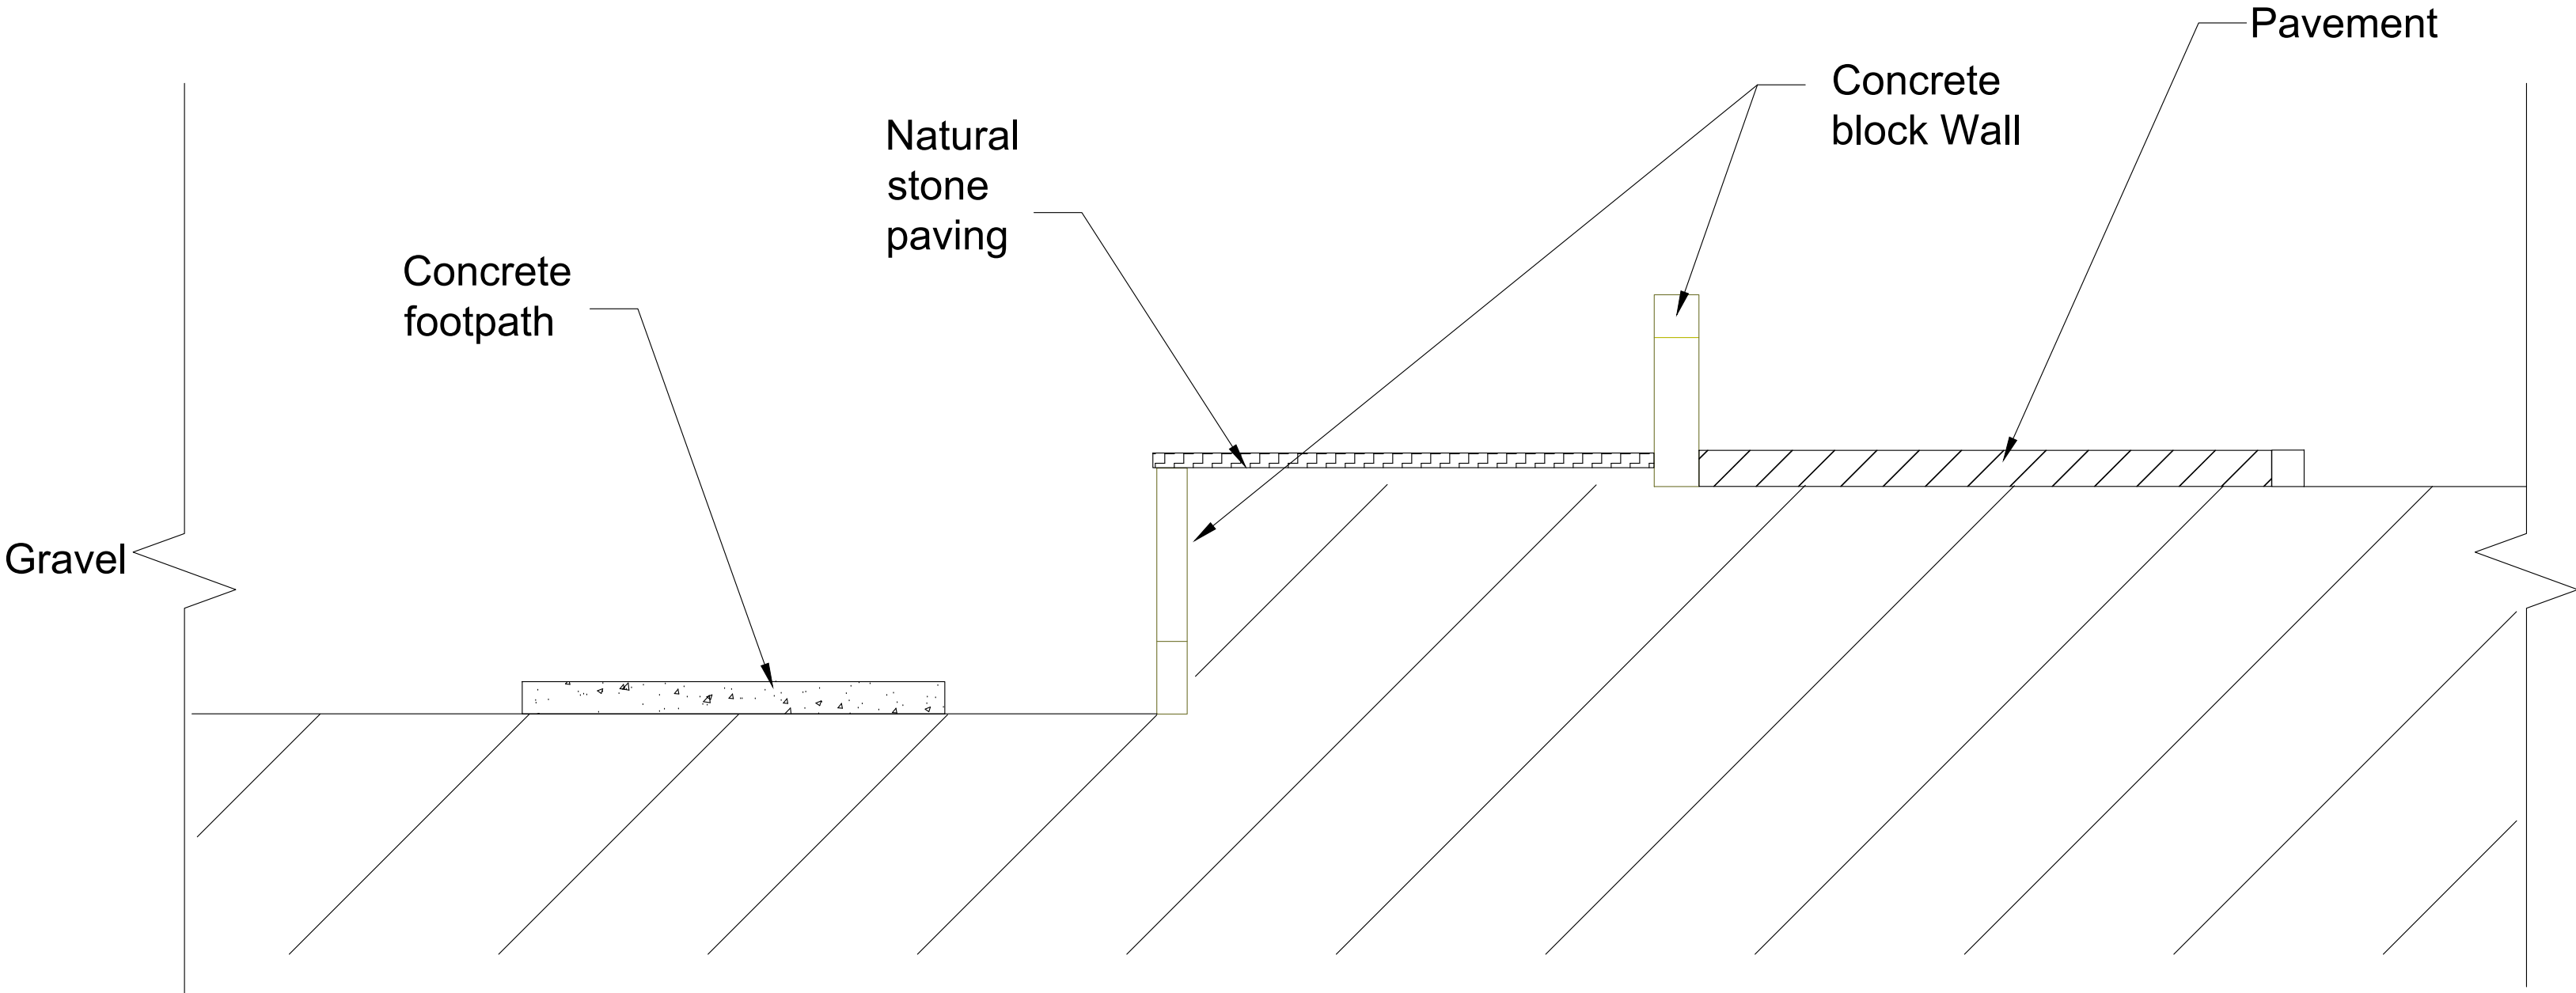

Existing



Scale Bar 1:20

General Notes

4	2	
No.	Revision/Issue	Date

Firm Name and Address
Sebastian Trif
4 Stanley Crescent
Gravesend
DA12 5SY

Project Name and Address
4Stanley Crescent
Driveway

Project	Section C-C'	Sheet
Date	22/07/2026	4
Scale	1:20	