


B - B'

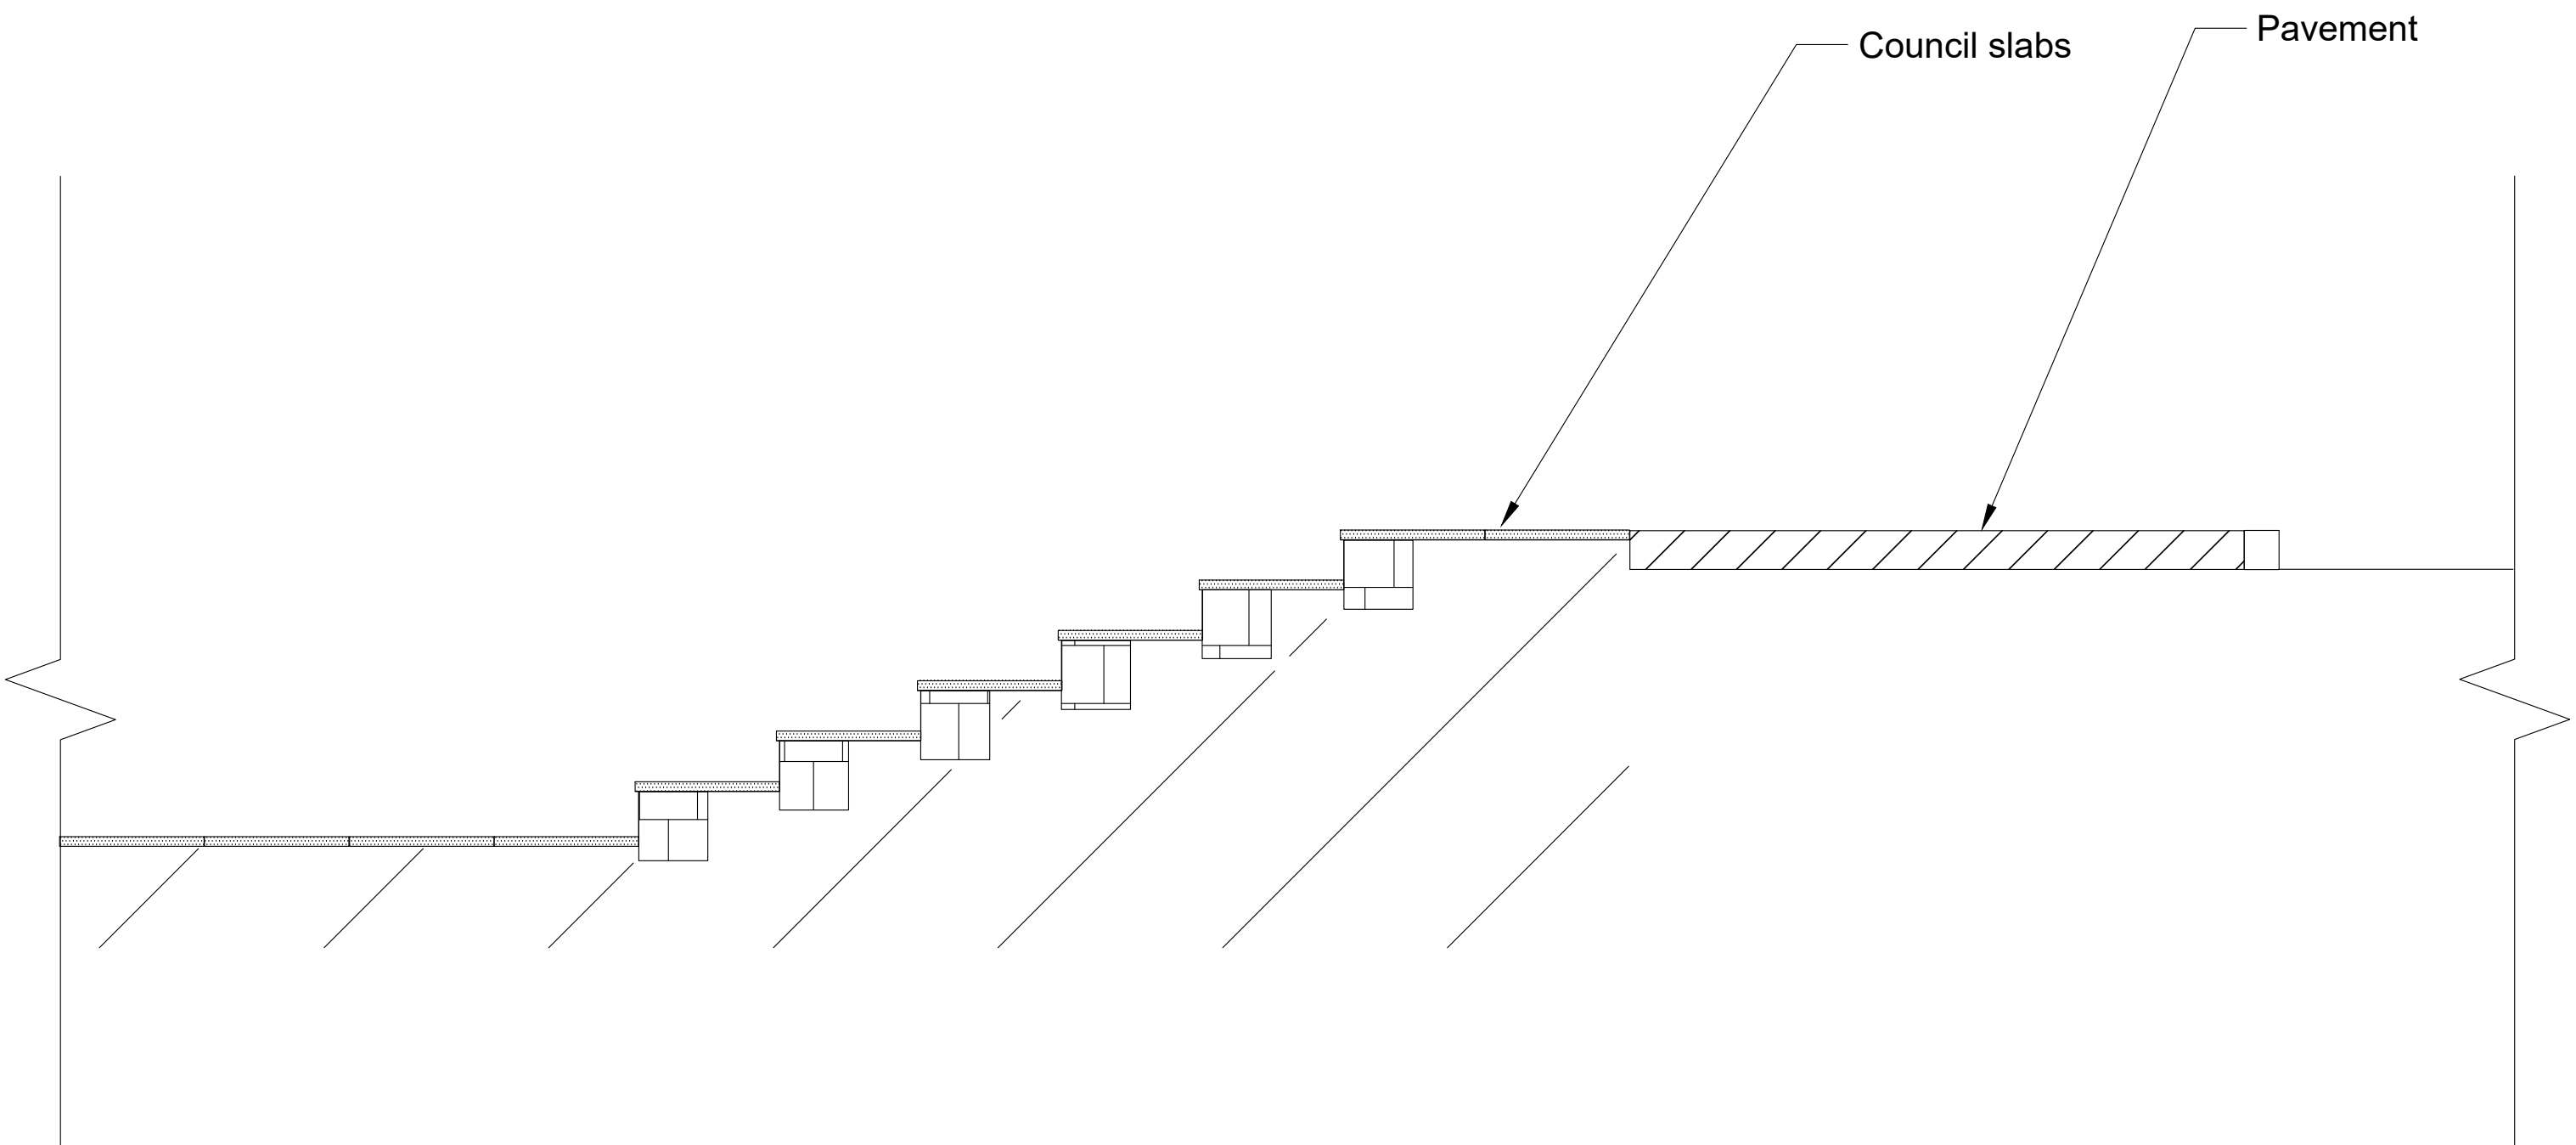

Scale Bar 1:20



Proposed

General Notes

5	2	
No.	Revision/Issue	Date

Firm Name and Address

Sebastian Trif
4 Stanley Crescent
Gravesend
DA12 5SY

Project Name and Address

4Stanley Crescent
Driveway

Project	Section B-B'	Sheet
Date	22/07/2026	5
Scale	1:20	