


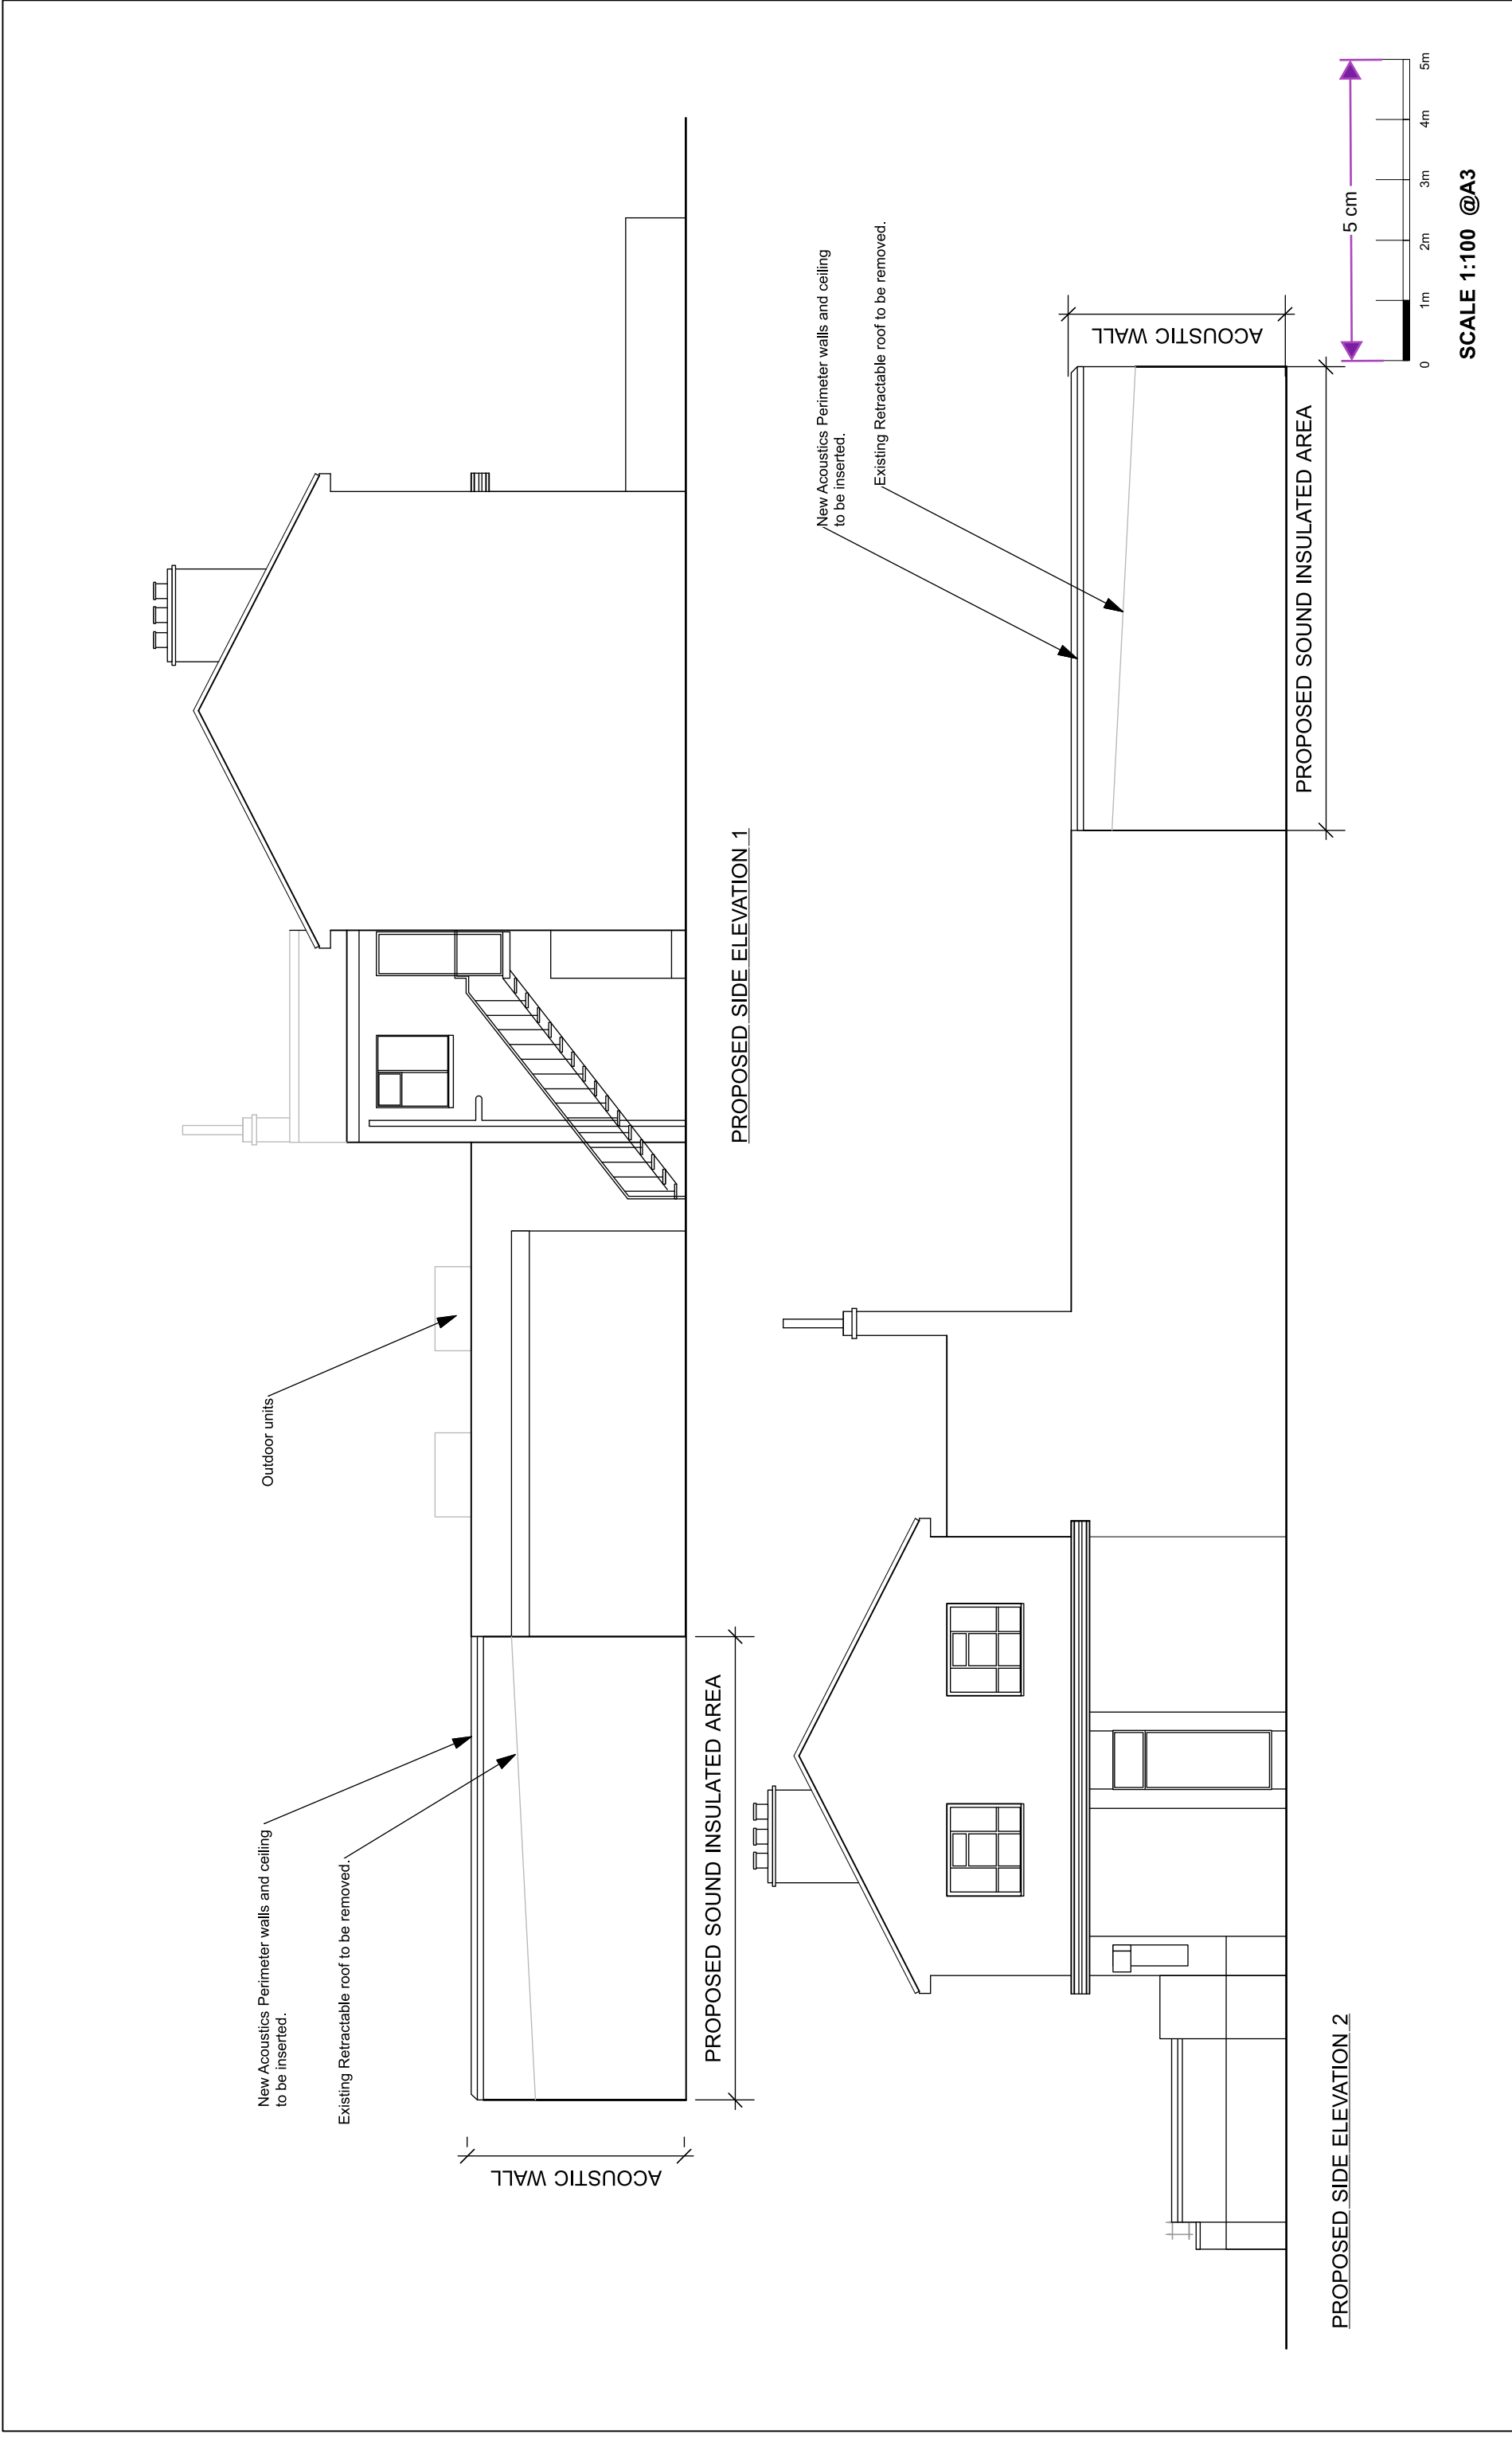

REVISIONS			PLANNING APPLICATION				Project: 1 Parrock Street , London DA12 1EW Client: I & S Hold Ltd T/A The Page				PROJECT Architects	
Revisions		Date	NOTES. 1. DIMENSIONS TO BE CHECKED ON SITE. 2. DIMENSIONS ARE TAKEN TO STRUCTURAL SURFACES OR CENTRE LINED AND NOT INCLUDE FINISHES EXCEPT WHERE OTHERWISE STATED. 3. ARCHITECT TO BE NOTIFIED OF ANY DISCREPANCIES BETWEEN THIS DRAWING AND ANY OTHER BEFORE COMMENCING WORK.	Drawing Title: PROPOSED SIDE ELEVATIONS 1 & 2			checked					
A		Drawn		LA	Date	Scale						
B						SEP 2024	1:100					
C					Job Number		Drawing Number					
D					COPYRIGHT RESERVED		LA/P24/ 011					
							ALL DIMENSIONS TO BE CONFIRMED ON SITE PRIOR TO COMMENCEMENT OF CONTRACT					