



01 Location Plan

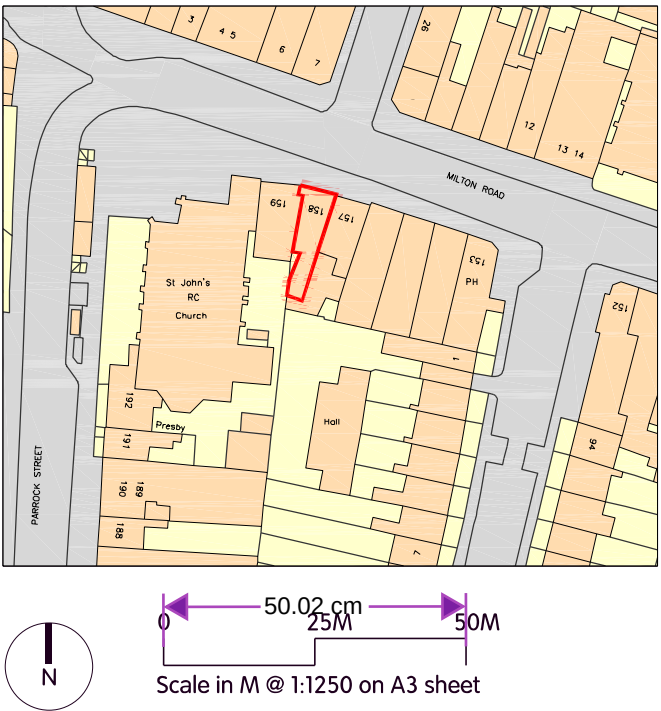

02 Block Plan

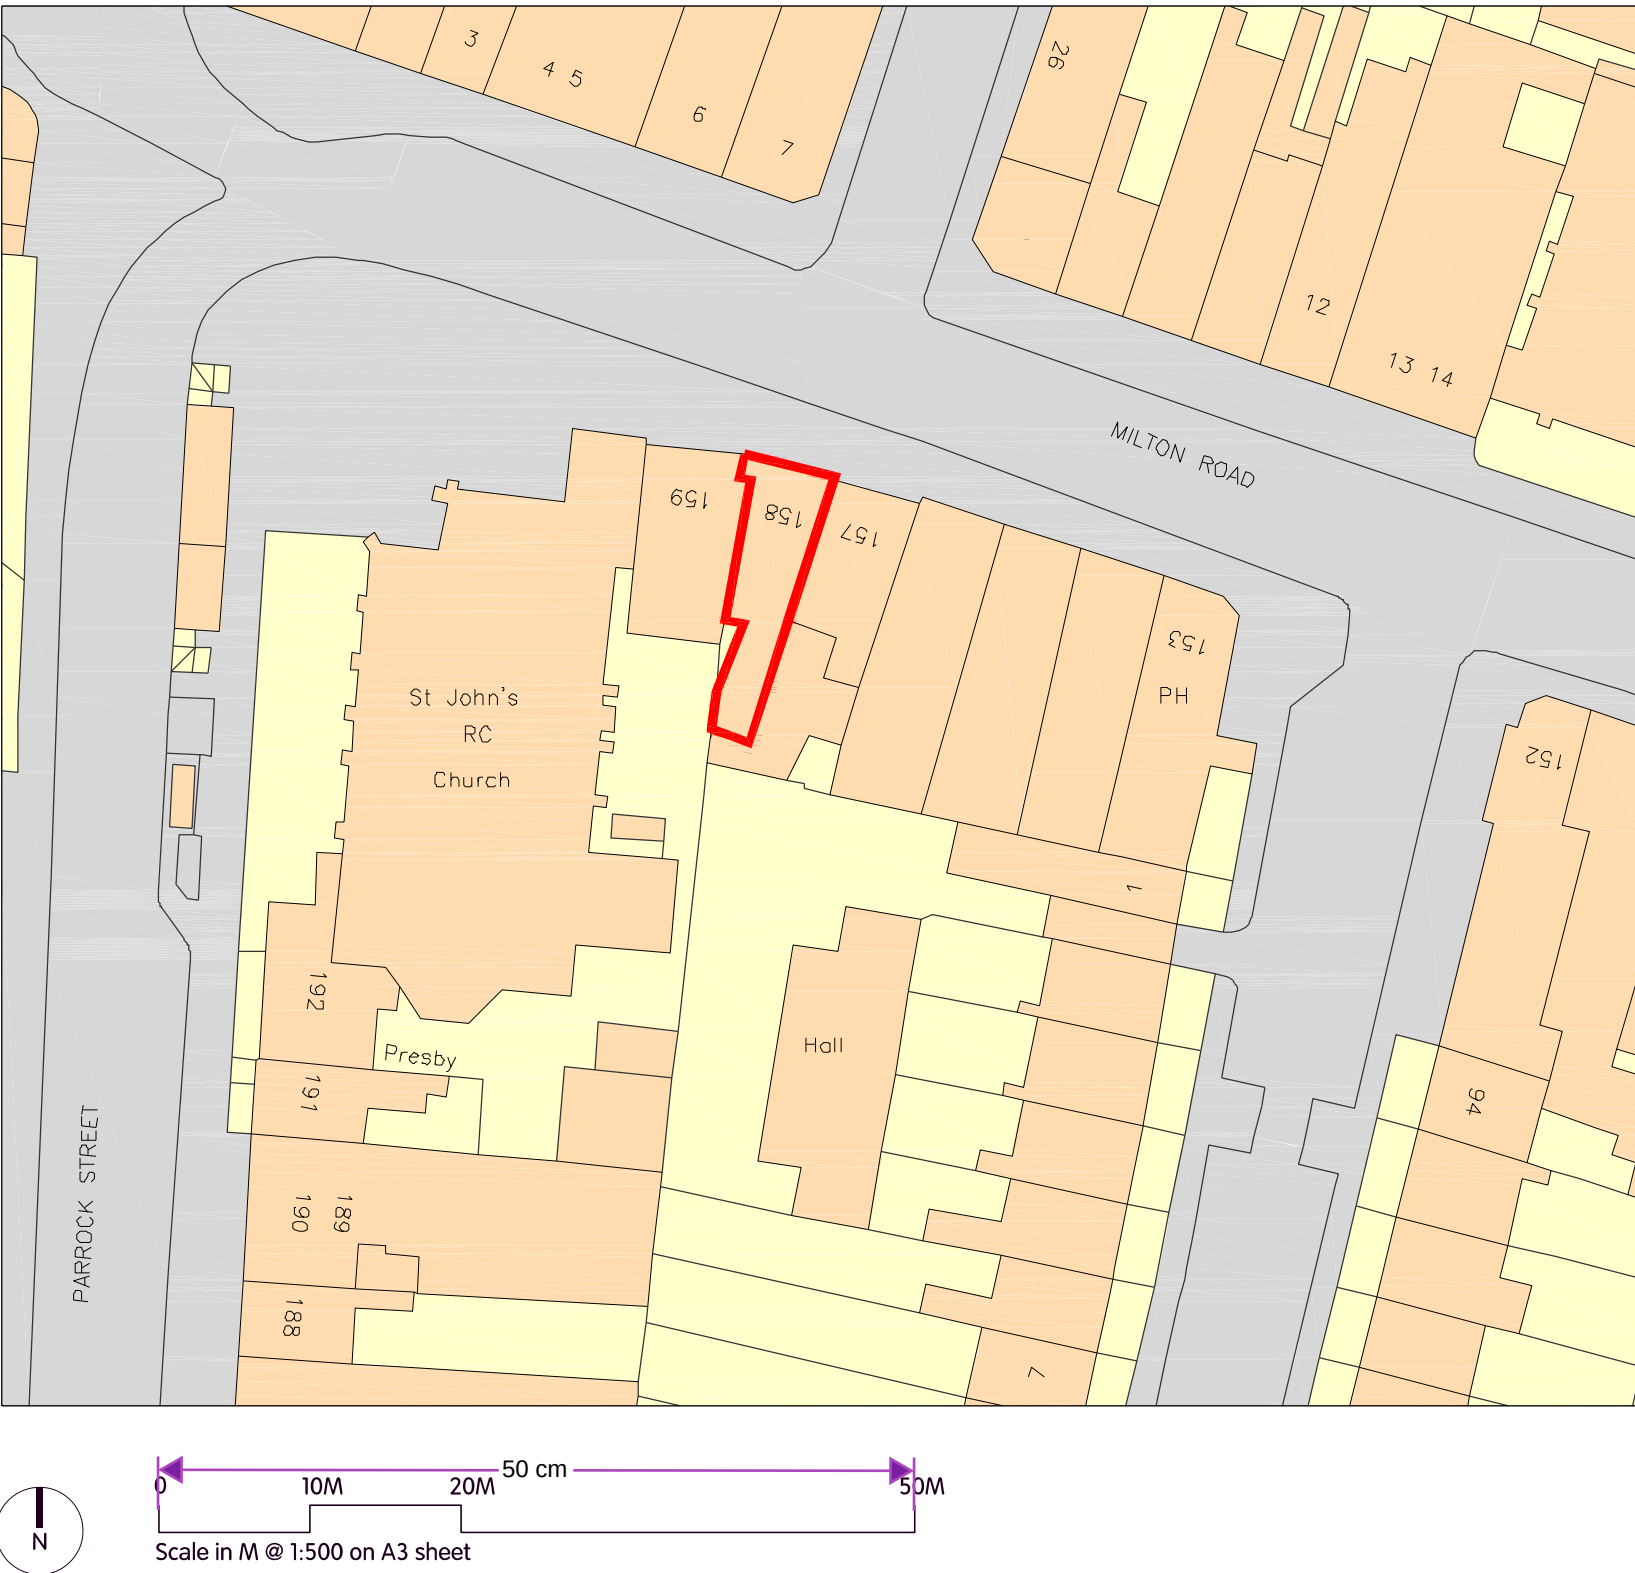

Rev.: -



Stewart Nicholson
architects

34 Hill Drive, Hove, BN3 6QL.
07966 476681
info@stewartnicholson.co.uk
www.stewartnicholson.co.uk

Cake Box

Job No.
129

Job Title

CakeBox,
158 Milton Rd,
Gravesend,
DA12 2RG.

Date
20.01.25

Scale
500 &
1250@A3

Drg. No.
01

Rev.
-

Drawing Title
Location & Block Plan

Planning

Drawing & design ©Copyright Stewart Nicholson & cannot be used or reproduced without written consent. Do no scale, use figured dimensions only. The contractor is to site measure & check dimensions prior to commencement of the works, ordering or fabrication.

Any discrepancies to be reported to Architect immediately. Use the drawing only for use specified. Drawings to be read with additional information. No responsibility accepted under current CDM Regs. No responsibility accepted for inaccuracies of Site Survey.