

THE AGENT WILL NOT BE RESPONSIBLE FOR THE CONTRACT AFTER HAVING OBTAINED PLANNING PERMISSION AND/OR BUILDING REGULATION APPROVALS AND THAT THERE CAN BE NO GUARANTEE THAT PLANNING APPROVALS WILL BE GRANTED. THE AGENT'S RESPONSIBILITY FOR THE WORKS WHICH ARE STARTED BEFORE APPROVALS WILL BE AT OWNERS RISK. NO RESPONSIBILITY WILL BE TAKEN FOR WORKS WHICH ARE UNOBTAINED AND FOR ANY SUBSEQUENT ALTERATIONS MADE WHICH ARE BEYOND THE CONTROL OF THE AGENT.

GENERAL NOTES

1. DIMENSIONS

All dimensions to be checked on site.

Contractor to check site thoroughly & report any discrepancies.

REVISIONS		DESCRIPTION	DATE
A	GENERAL AMENDMENTS.		22-04-2025

REVISIONS	DESCRIPTION	DATE
A	GENERAL AMENDMENTS.	22-04-2025

PROJECT
SINGLE STOREY REAR EXTENSION PART FRONT EXTENSION. REMOVAL OF EXISTING ROOF AND ERECTION OF A NEW REPLACEMENT ROOF WITH A HIGHER RIDGE HEIGHT AND LOFT CONVERSION WITH TWO DORMER EXTENSIONS IN THE FRONT ROOF SLOPE AND TWO DORMER EXTENSIONS IN THE REAR ROOF SLOPE AT 27 BRENCHLEY AVENUE, GRAVESEND, DA11 7RG

TITLE
EXISTING AND PROPOSED PARKING LAYOUT PLANS



CLIENT
MR. SINGH

SCALE
1:100 @ A1



DATE
FEB. 2025

DRAWING NO.
ICN-1192-P1

REVISIONS
A

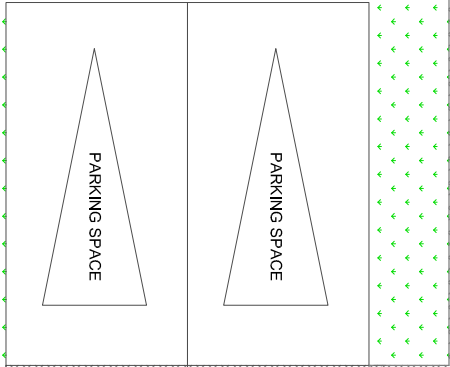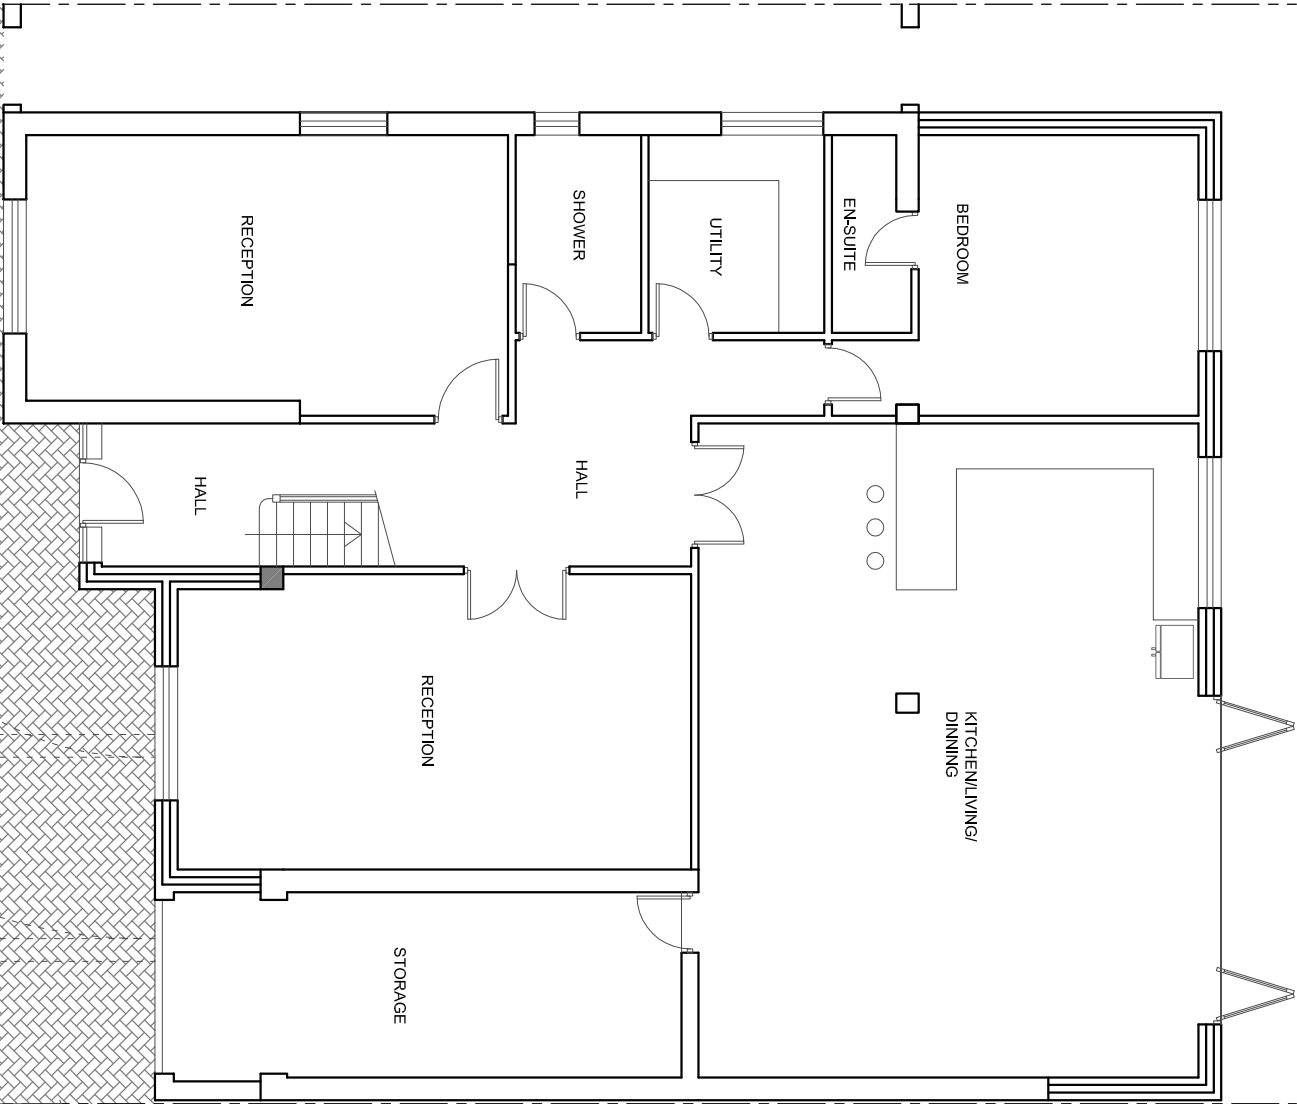

PROPOSED PARKING LAYOUT PLAN
(SCALE 1:100)

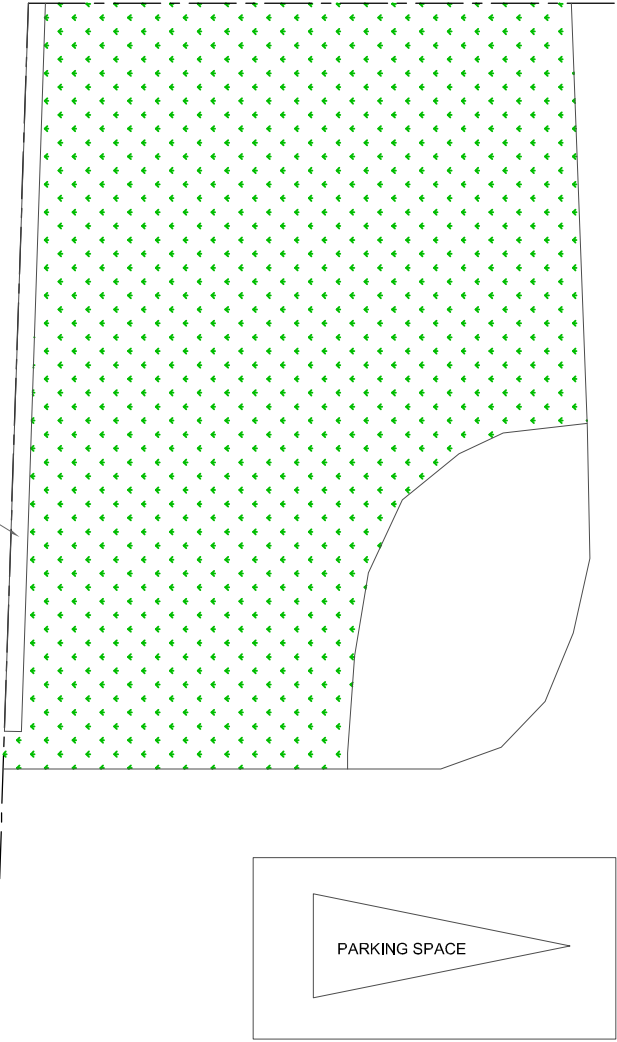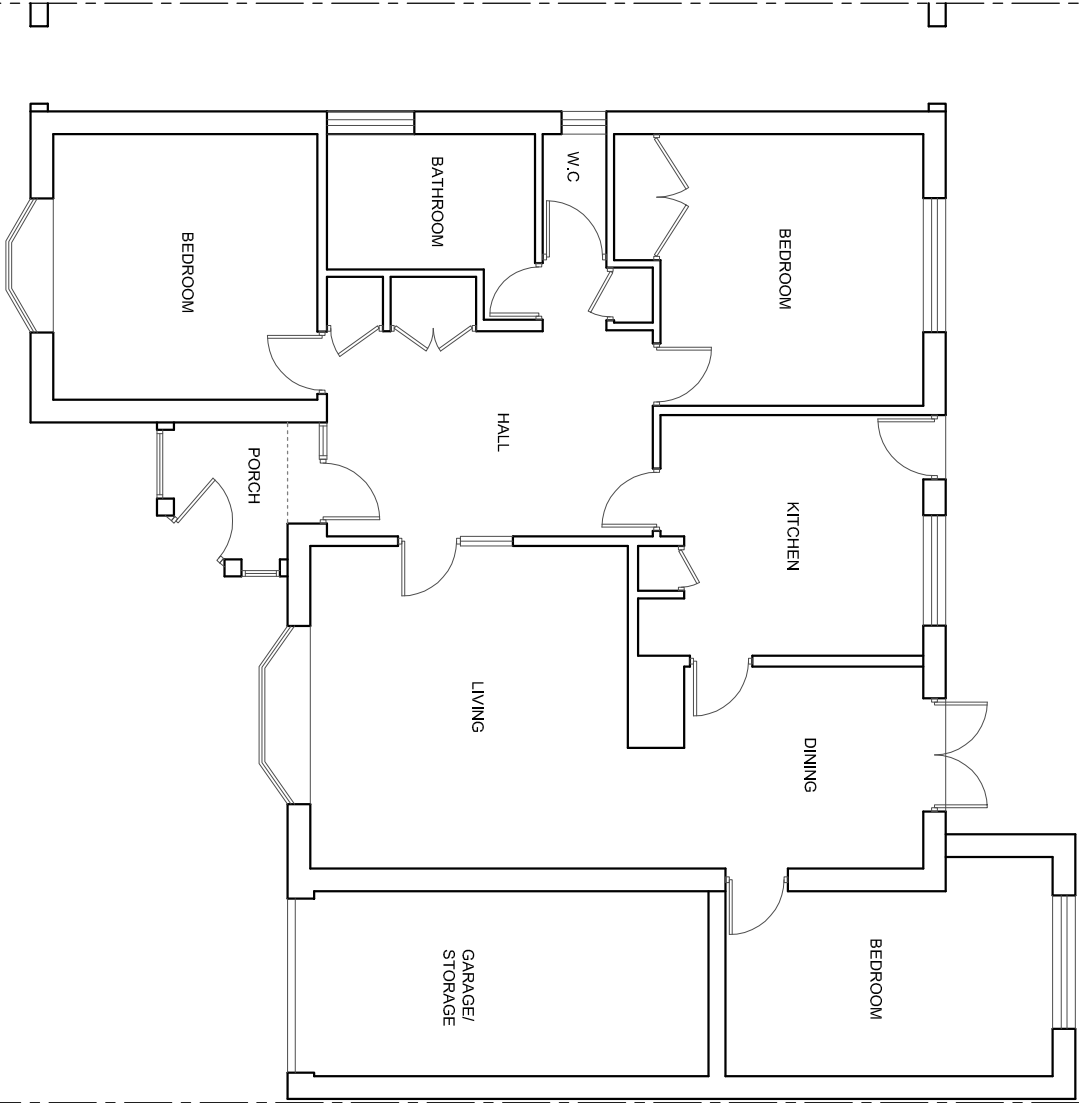

EXISTING PARKING LAYOUT PLAN
(SCALE 1:100)