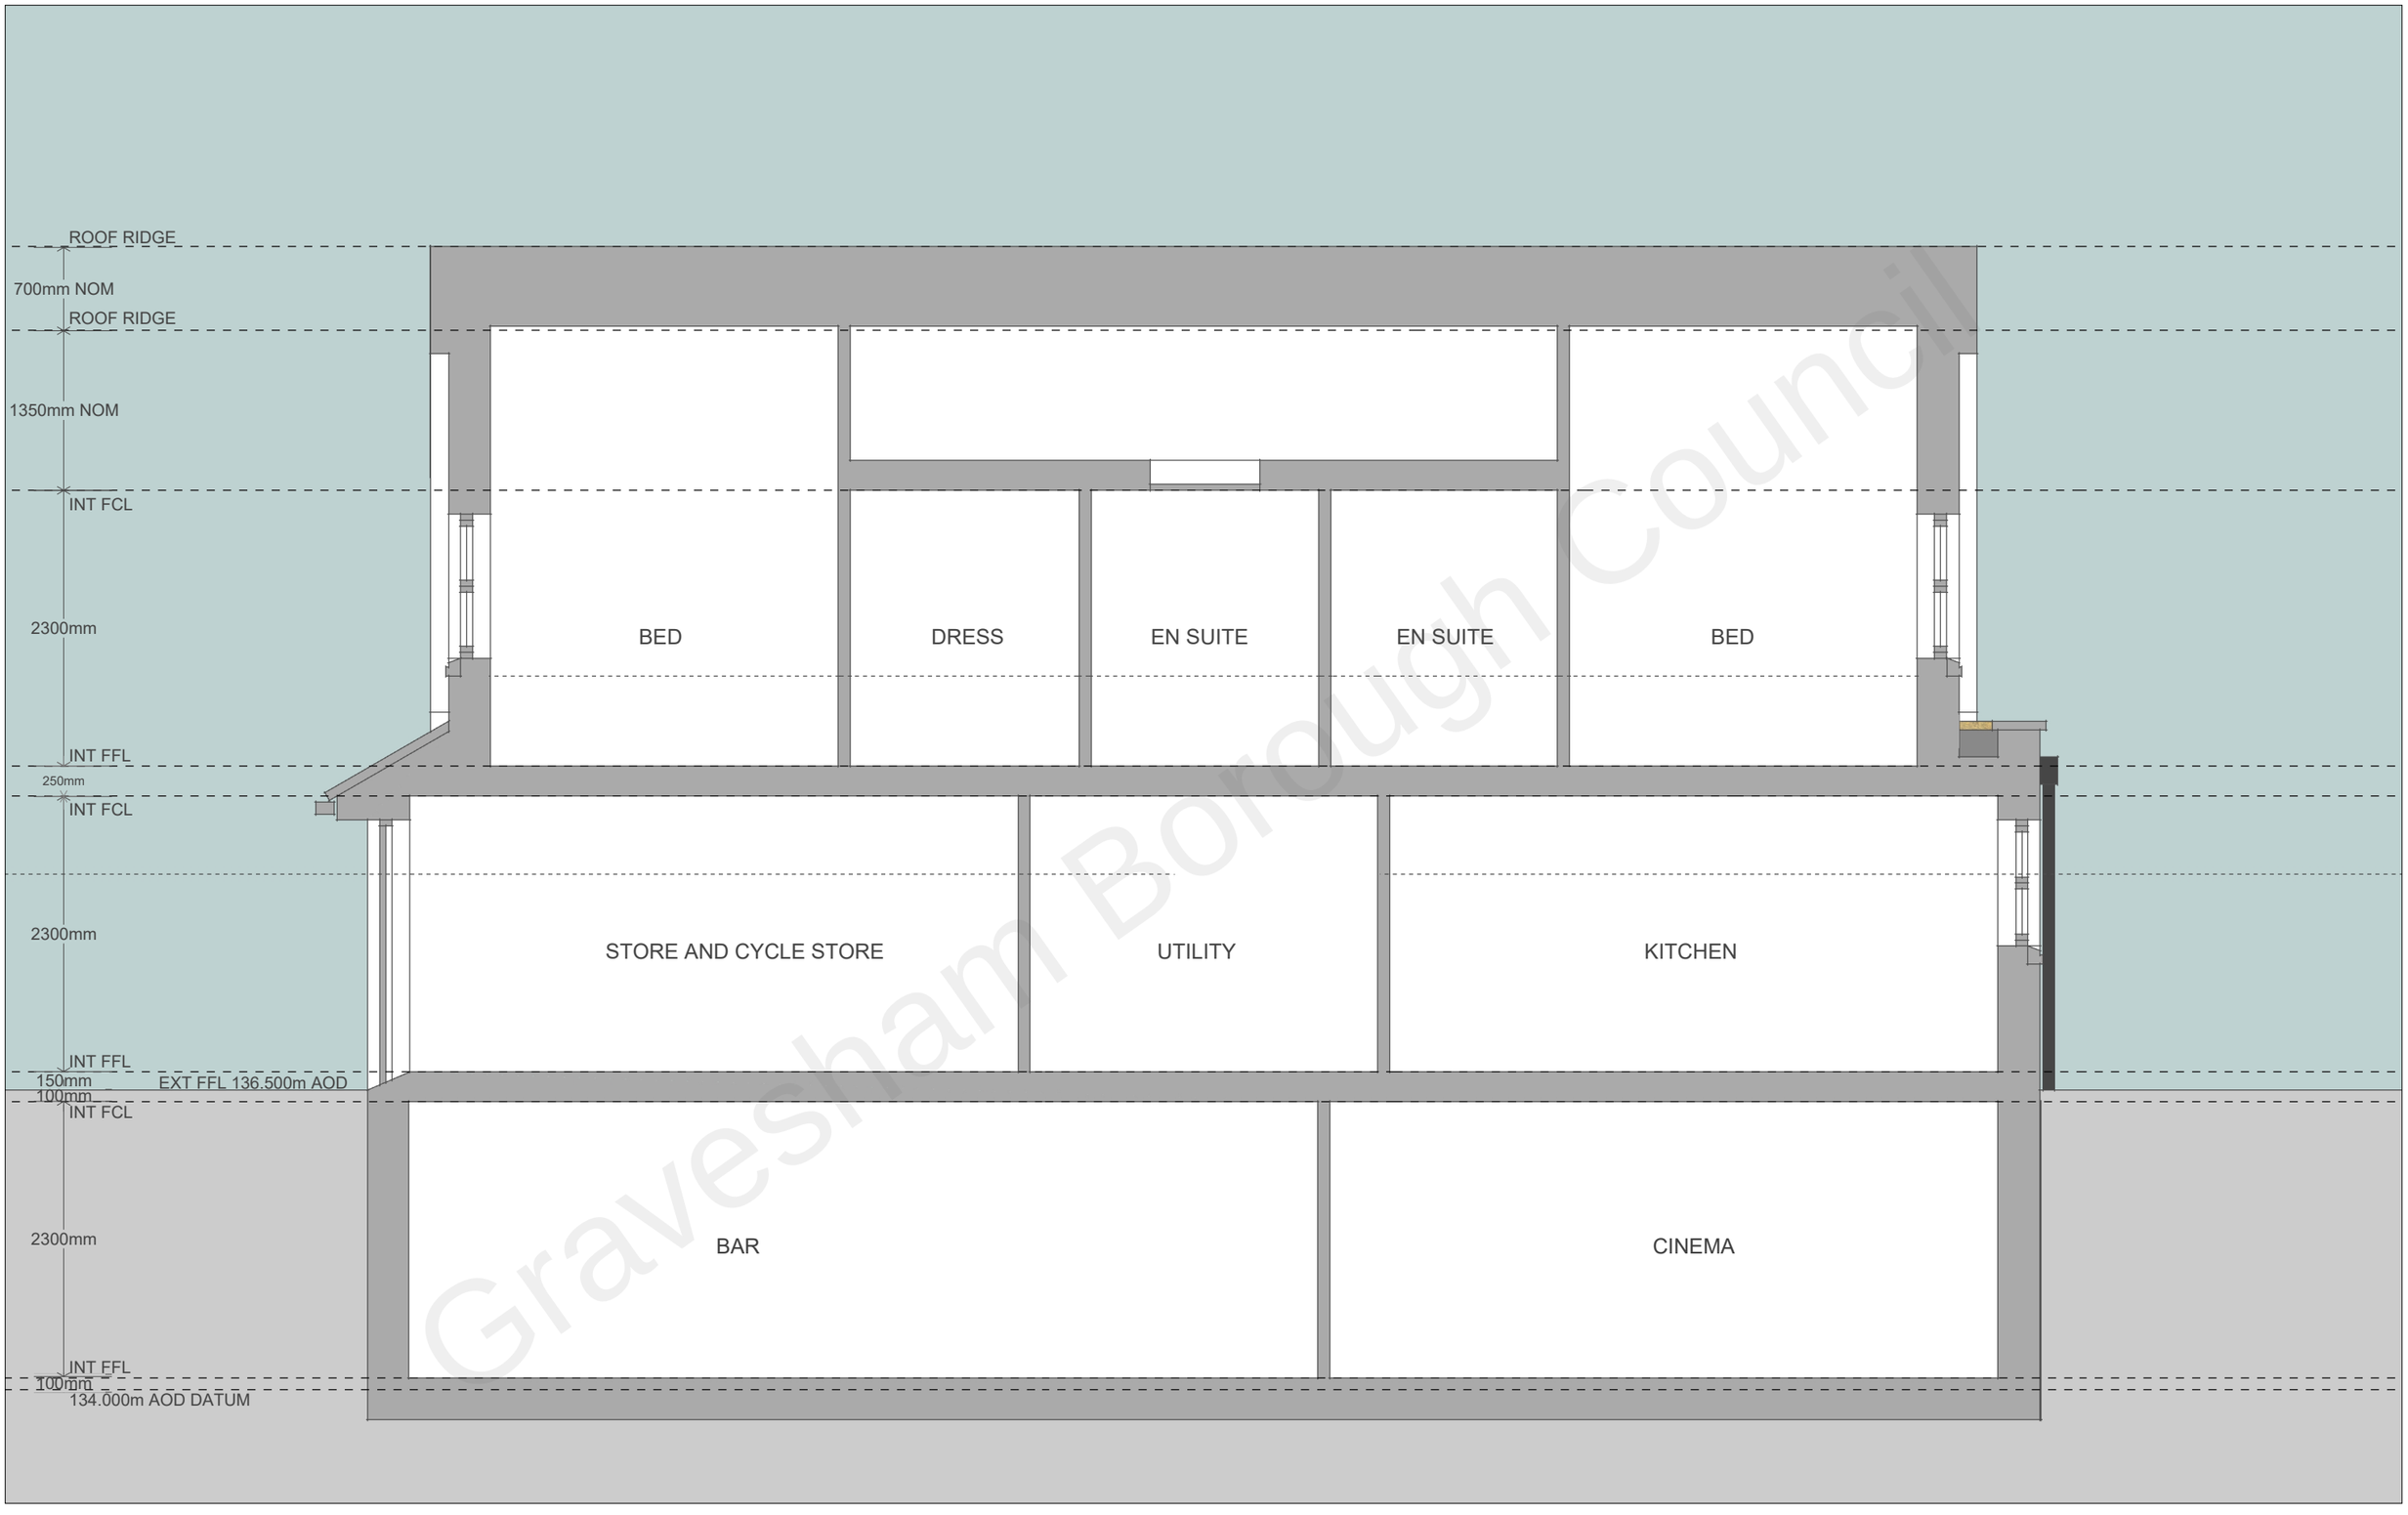

Gravesham Borough Council

Steve Baker **Architect**

78 Pound Road East Peckham Tonbridge Kent TN12 5BJ

18 Hatton Place London EC1M 8RU

T:+44 (0)1622 870275
E:contact@stevebakerarchitect.com
W:www.stevebakerarchitect.com

S	R	Date	Description

Note - Do not scale from this drawing. All dimensions must be checked on site by the contractor and any discrepancies reported immediately.

MR N. MILLER

© COPYRIGHT 2021 STEVE BAKER ARCHITECT
Ordnance Survey. © Crown Copyright 2021. All rights reserved.
Supplied by UK Map Centre Licence number 100048957.

0 1 1:50 @ A3 2 3m

Client:
MR N. MILLER
Project Title:
WHITEHILL ROAD, MEOPHAM

Status:	Stage:	Scale:	Sheet:
PLANNING	P	1:50	A3

Drawing Title:
PROPOSED SECTION DD

Project No:	Disc:	Building:	Package:	Drawing No:	Revision:
A21280	A	-	-	1123	B