

Notes

- 1. ALL DIMENSIONS ARE IN MILLIMETRES AND LEVELS IN METRES.
- 2. THIS DRAWING TO BE READ IN CONJUNCTION WITH RELEVANT ARCHITECTS AND ENGINEERS DRAWINGS AND SPECIFICATIONS.

P2	30.06.2023	ST	Roof height Increased
P1	24.02.2023	ST	
Rev.	Date	By	Details of Revision

Client: MR K SINGH

Address: 23 PINE AVENUE, GRAVESEND, DA12 1QY

Project: GARAGE CONVERSION INTO HABITABLE ROOM
WITH CHANGING THE ROOF TO FLAT
INCREASING THE HEIGHT & PART SINGLE
STOREY EXTENSION WITH INFILL

Title: REAR & RIGHT SIDE ELEVATIONS

DESIGN TEAM

8 FARM VALE, BEXLEY, DA5 1NJ


ARCHITECTURAL/CIVIL & STRUCTURAL ENGINEERS



Status : RETROSPECTIVE PLANNING


Drawn by	A3@Scales 1:100		
Date	Eng.	Chk.	App'd.
FEB 2023			
File Ref.			

Drawing No.	Sheet No.
02/DT/02/2023	2

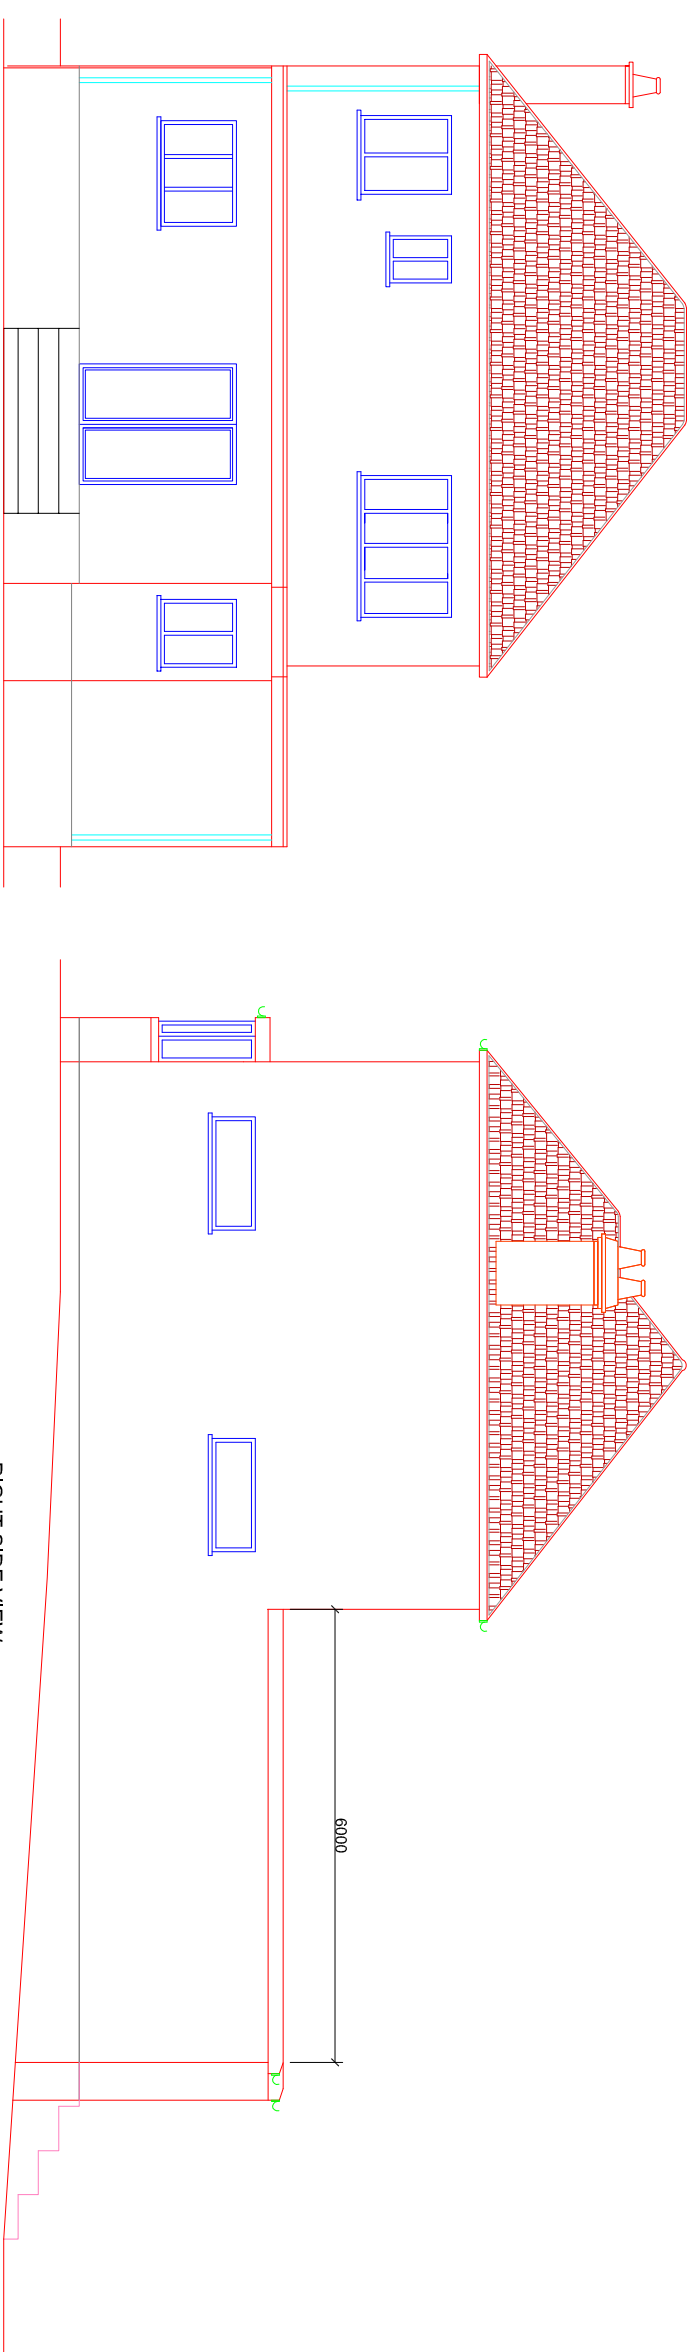

REAR VIEW
"BEFORE THE COMMENCEMENT OF WORKS"

RIGHT SIDE VIEW
"BEFORE THE COMMENCEMENT OF WORKS"

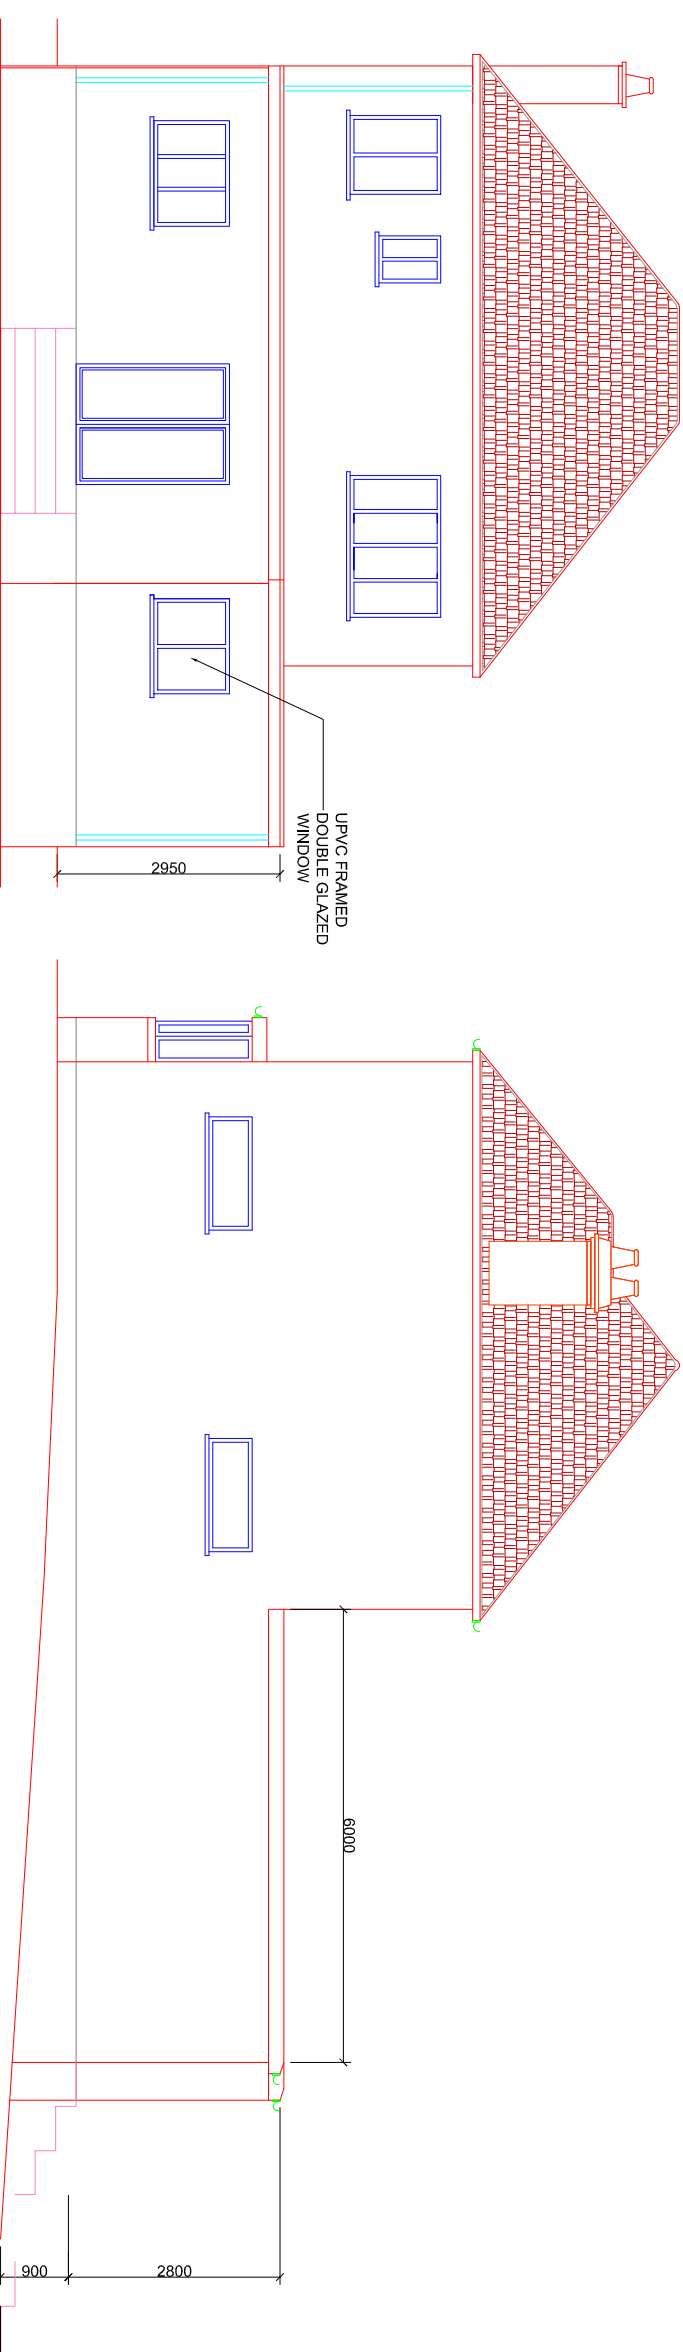

REAR VIEW
"AFTER THE COMMENCEMENT OF WORKS"

RIGHT SIDE VIEW
"AFTER THE COMMENCEMENT OF WORKS"

